
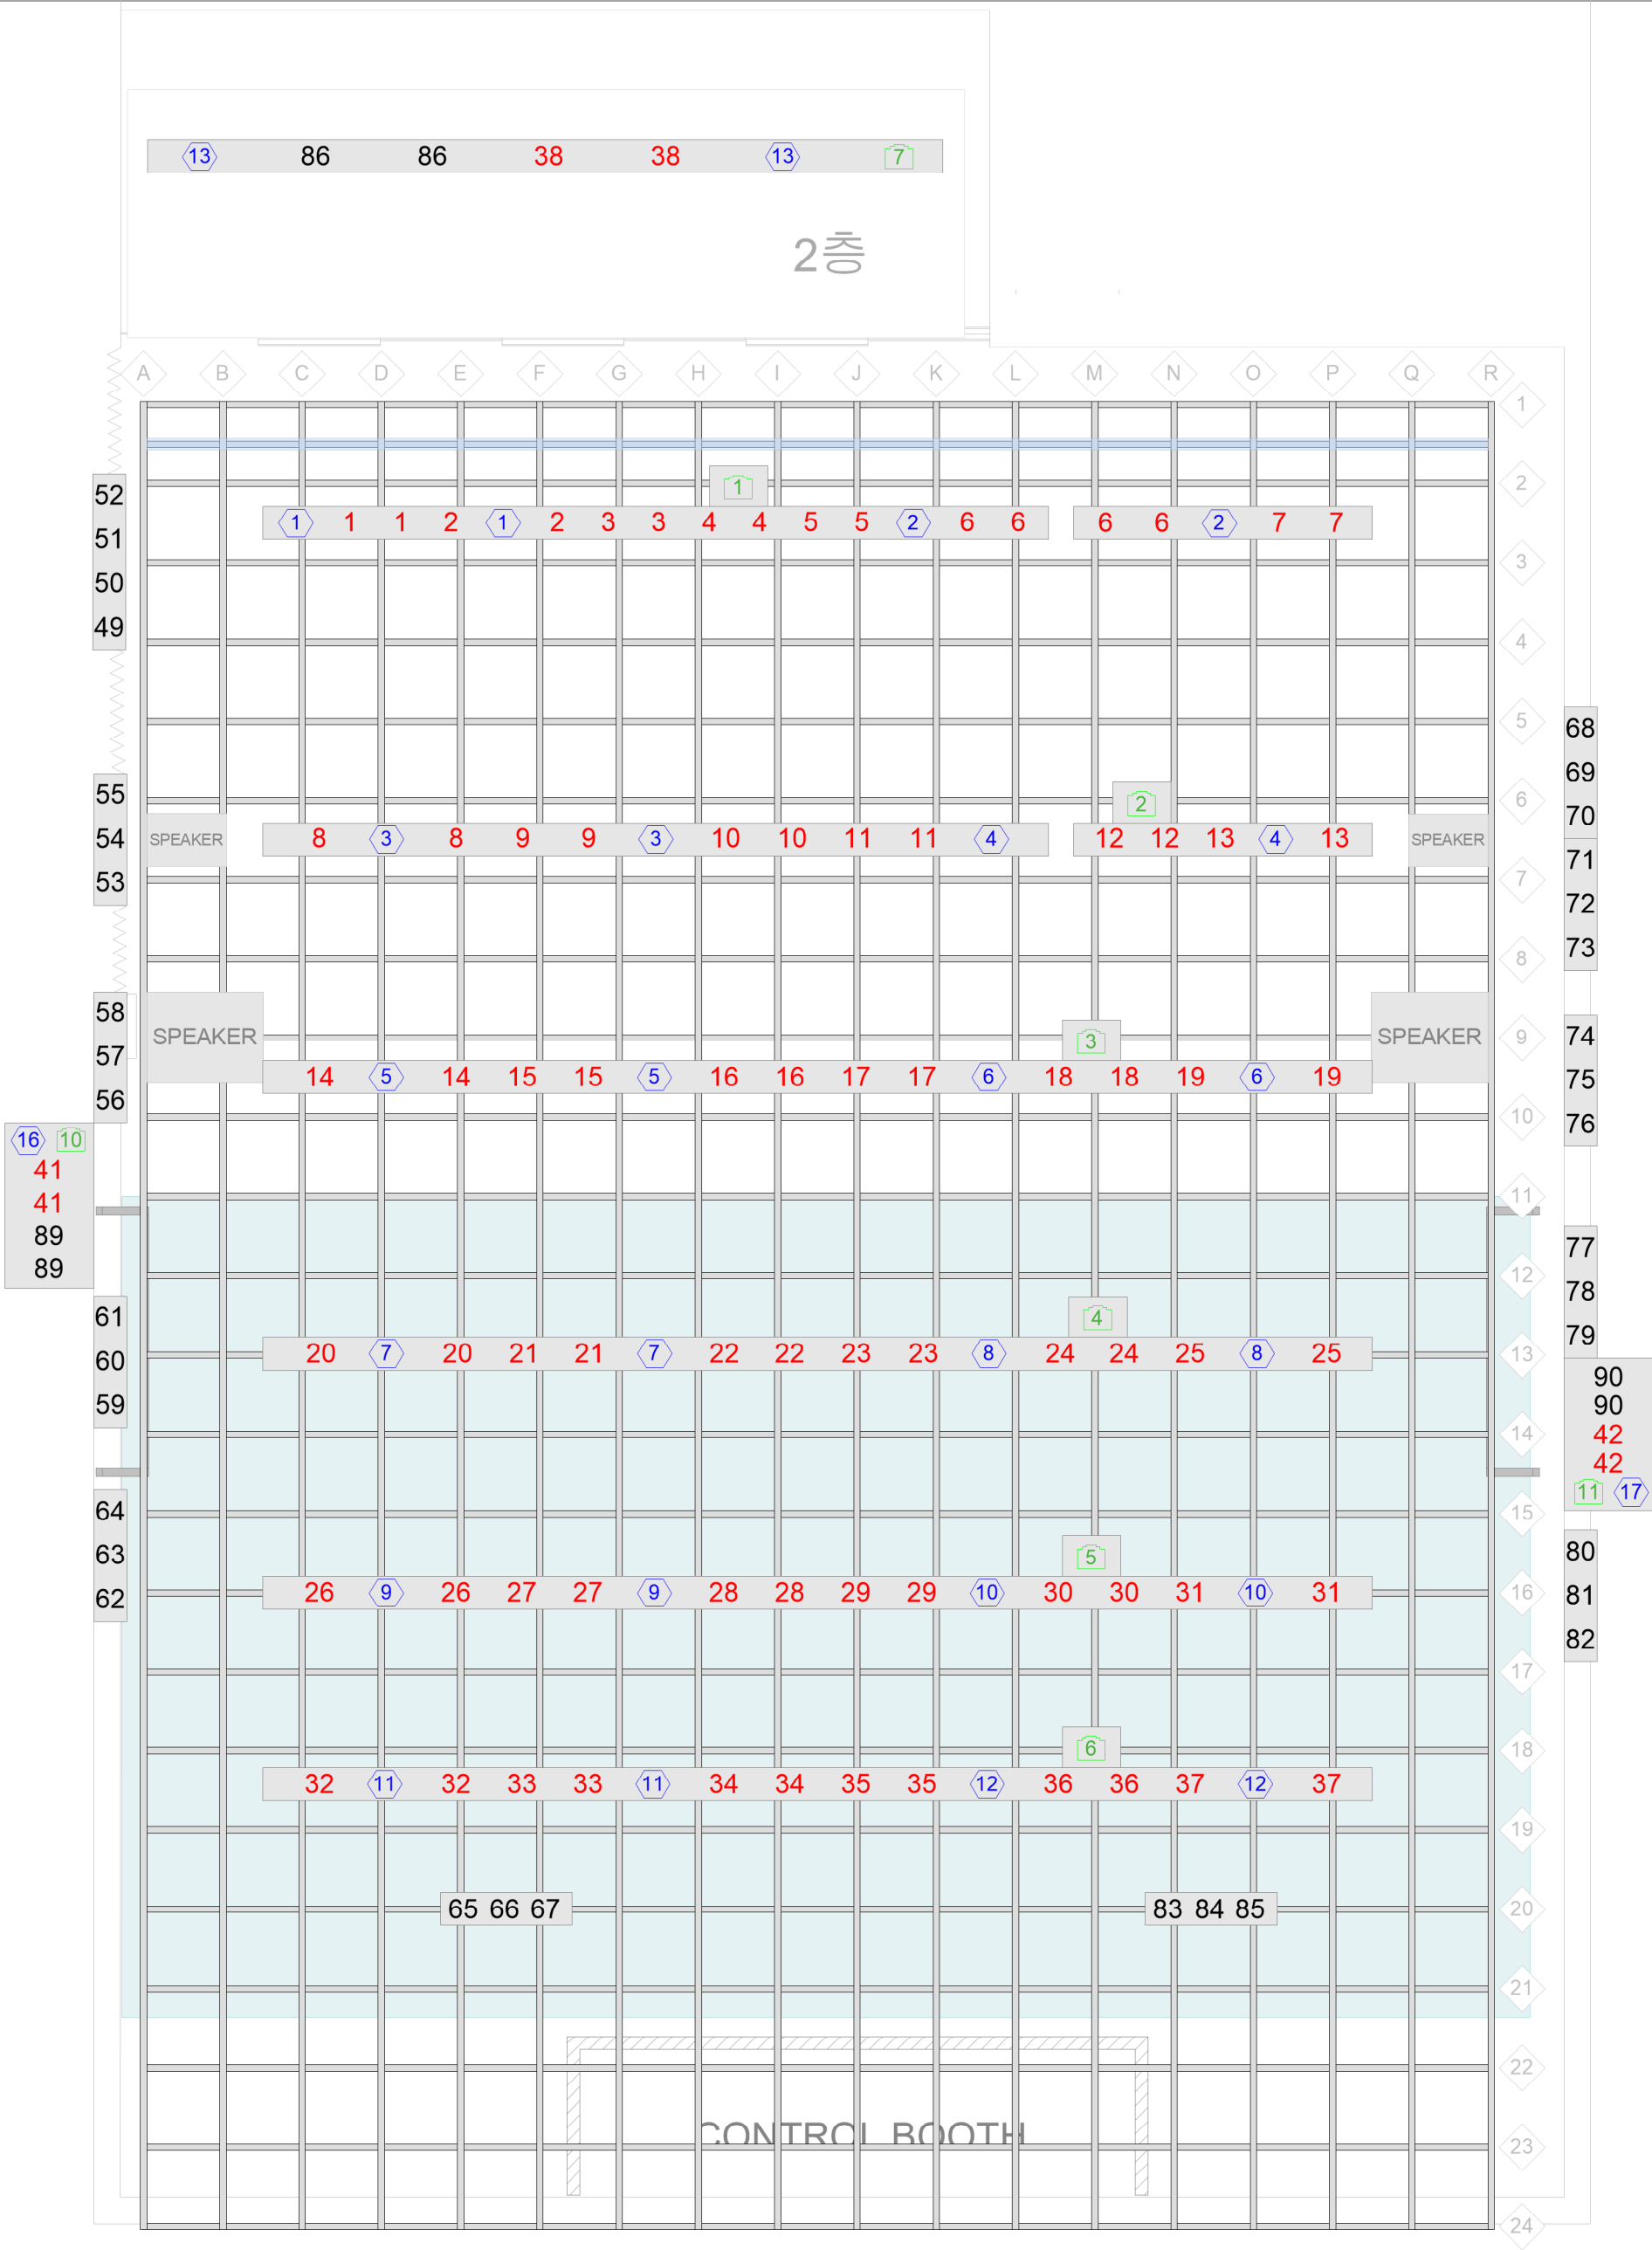


아르코 꿈발극장 조명회로도 (상부)


ARKO Kkumbat Theater Light Circuit Plan

 


Symbol		Note	Title Box	
	Light Duct	<div>-Dimmer Quantity : 98ea (RD : 48ea, RD/DIM : 50ea)</div> <div>-Auditorium Number : 97~101</div> <div>-Stage Size : 4.8m(H) x 5m(D) x 10m(W)</div> <div>-Grid Size : 600 x 600 (mm)</div> <div>-Pipe ϕ : 480mm</div>		DAEHAKRO ARTS THEATER
	Light Wall Pocket		Company	
	Auditorium Light		Theater	ARKO Kkumbat Theater
	Auditorium		Title	Light Circuit Plan
	Curtain Rail		Scale	None
	Pocket Circuit Number		Drawn by	Lighting Team Stage Management Department
	Grid Number		Version	2026.10.29.
	DMX Number			
	LAN Number			
	Red Number			
	Dim/RD Number			

아르코 꿈밭극장 조명회로도 (하부 및 객석)

ARKO Kkumbat Theater Light Circuit Plan

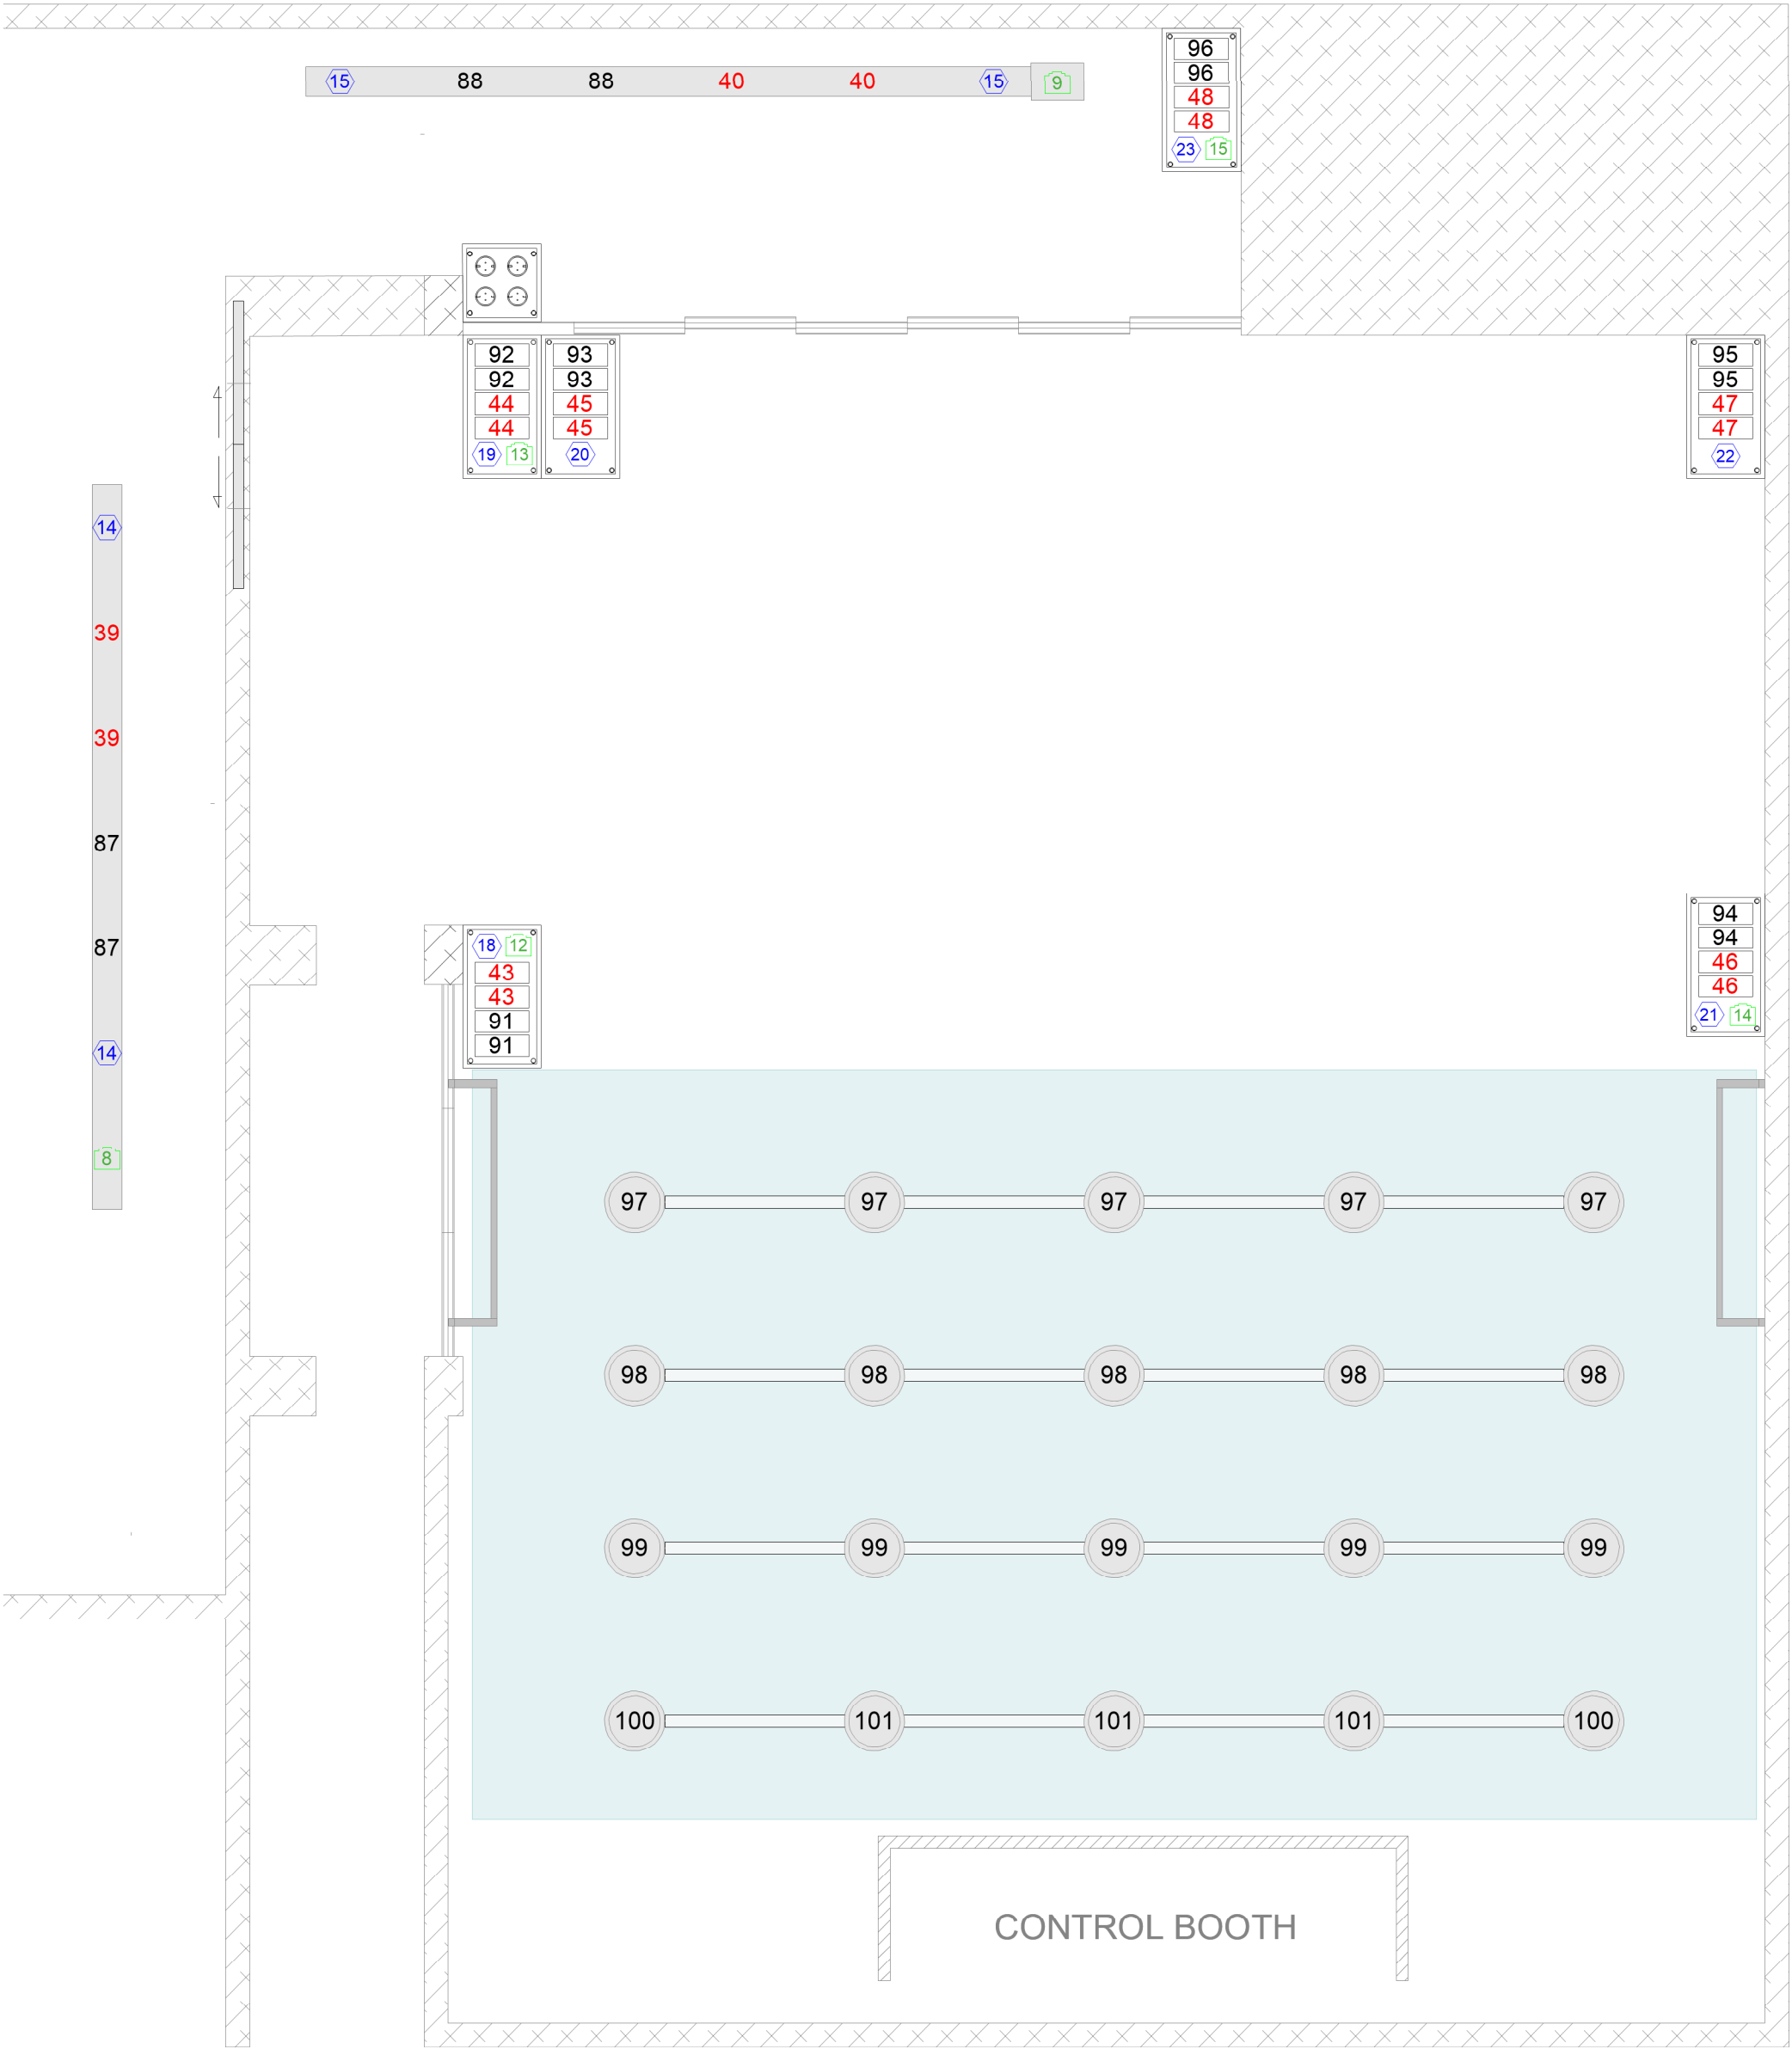

 Symbol		Note	Title Box	
	Light Duct	<div>-Dimmer Quantity : 98ea (RD : 48ea, RD/DIM : 50ea)</div> <div>-Auditorium Number : 97~101</div> <div>-Stage Size : 4.8m(H) x 5m(D) x 10m(W)</div> <div>-Grid Size : 600 x 600 (mm)</div> <div>-Pipe ϕ : 480mm</div>	Company	 DAEHAKRO ARTS THEATER
	Light Wall Pocket		Theater	ARKO Kkumbat Theater
	Auditorium Light		Title	Light Circuit Plan
	Auditorium		Scale	None
	Curtain Rail		Drawn by	Lighting Team Stage Management Department
	Pocket Circuit Number		Version	2026.10.29.
	Grid Number			
	DMX Number			
	LAN Number			
	Red Number			
	Dim/RD Number			