아르코예술극장 대극장 조명회로도 (상부)

ARKO Arts Theater Main Hall Light Circuit Plan

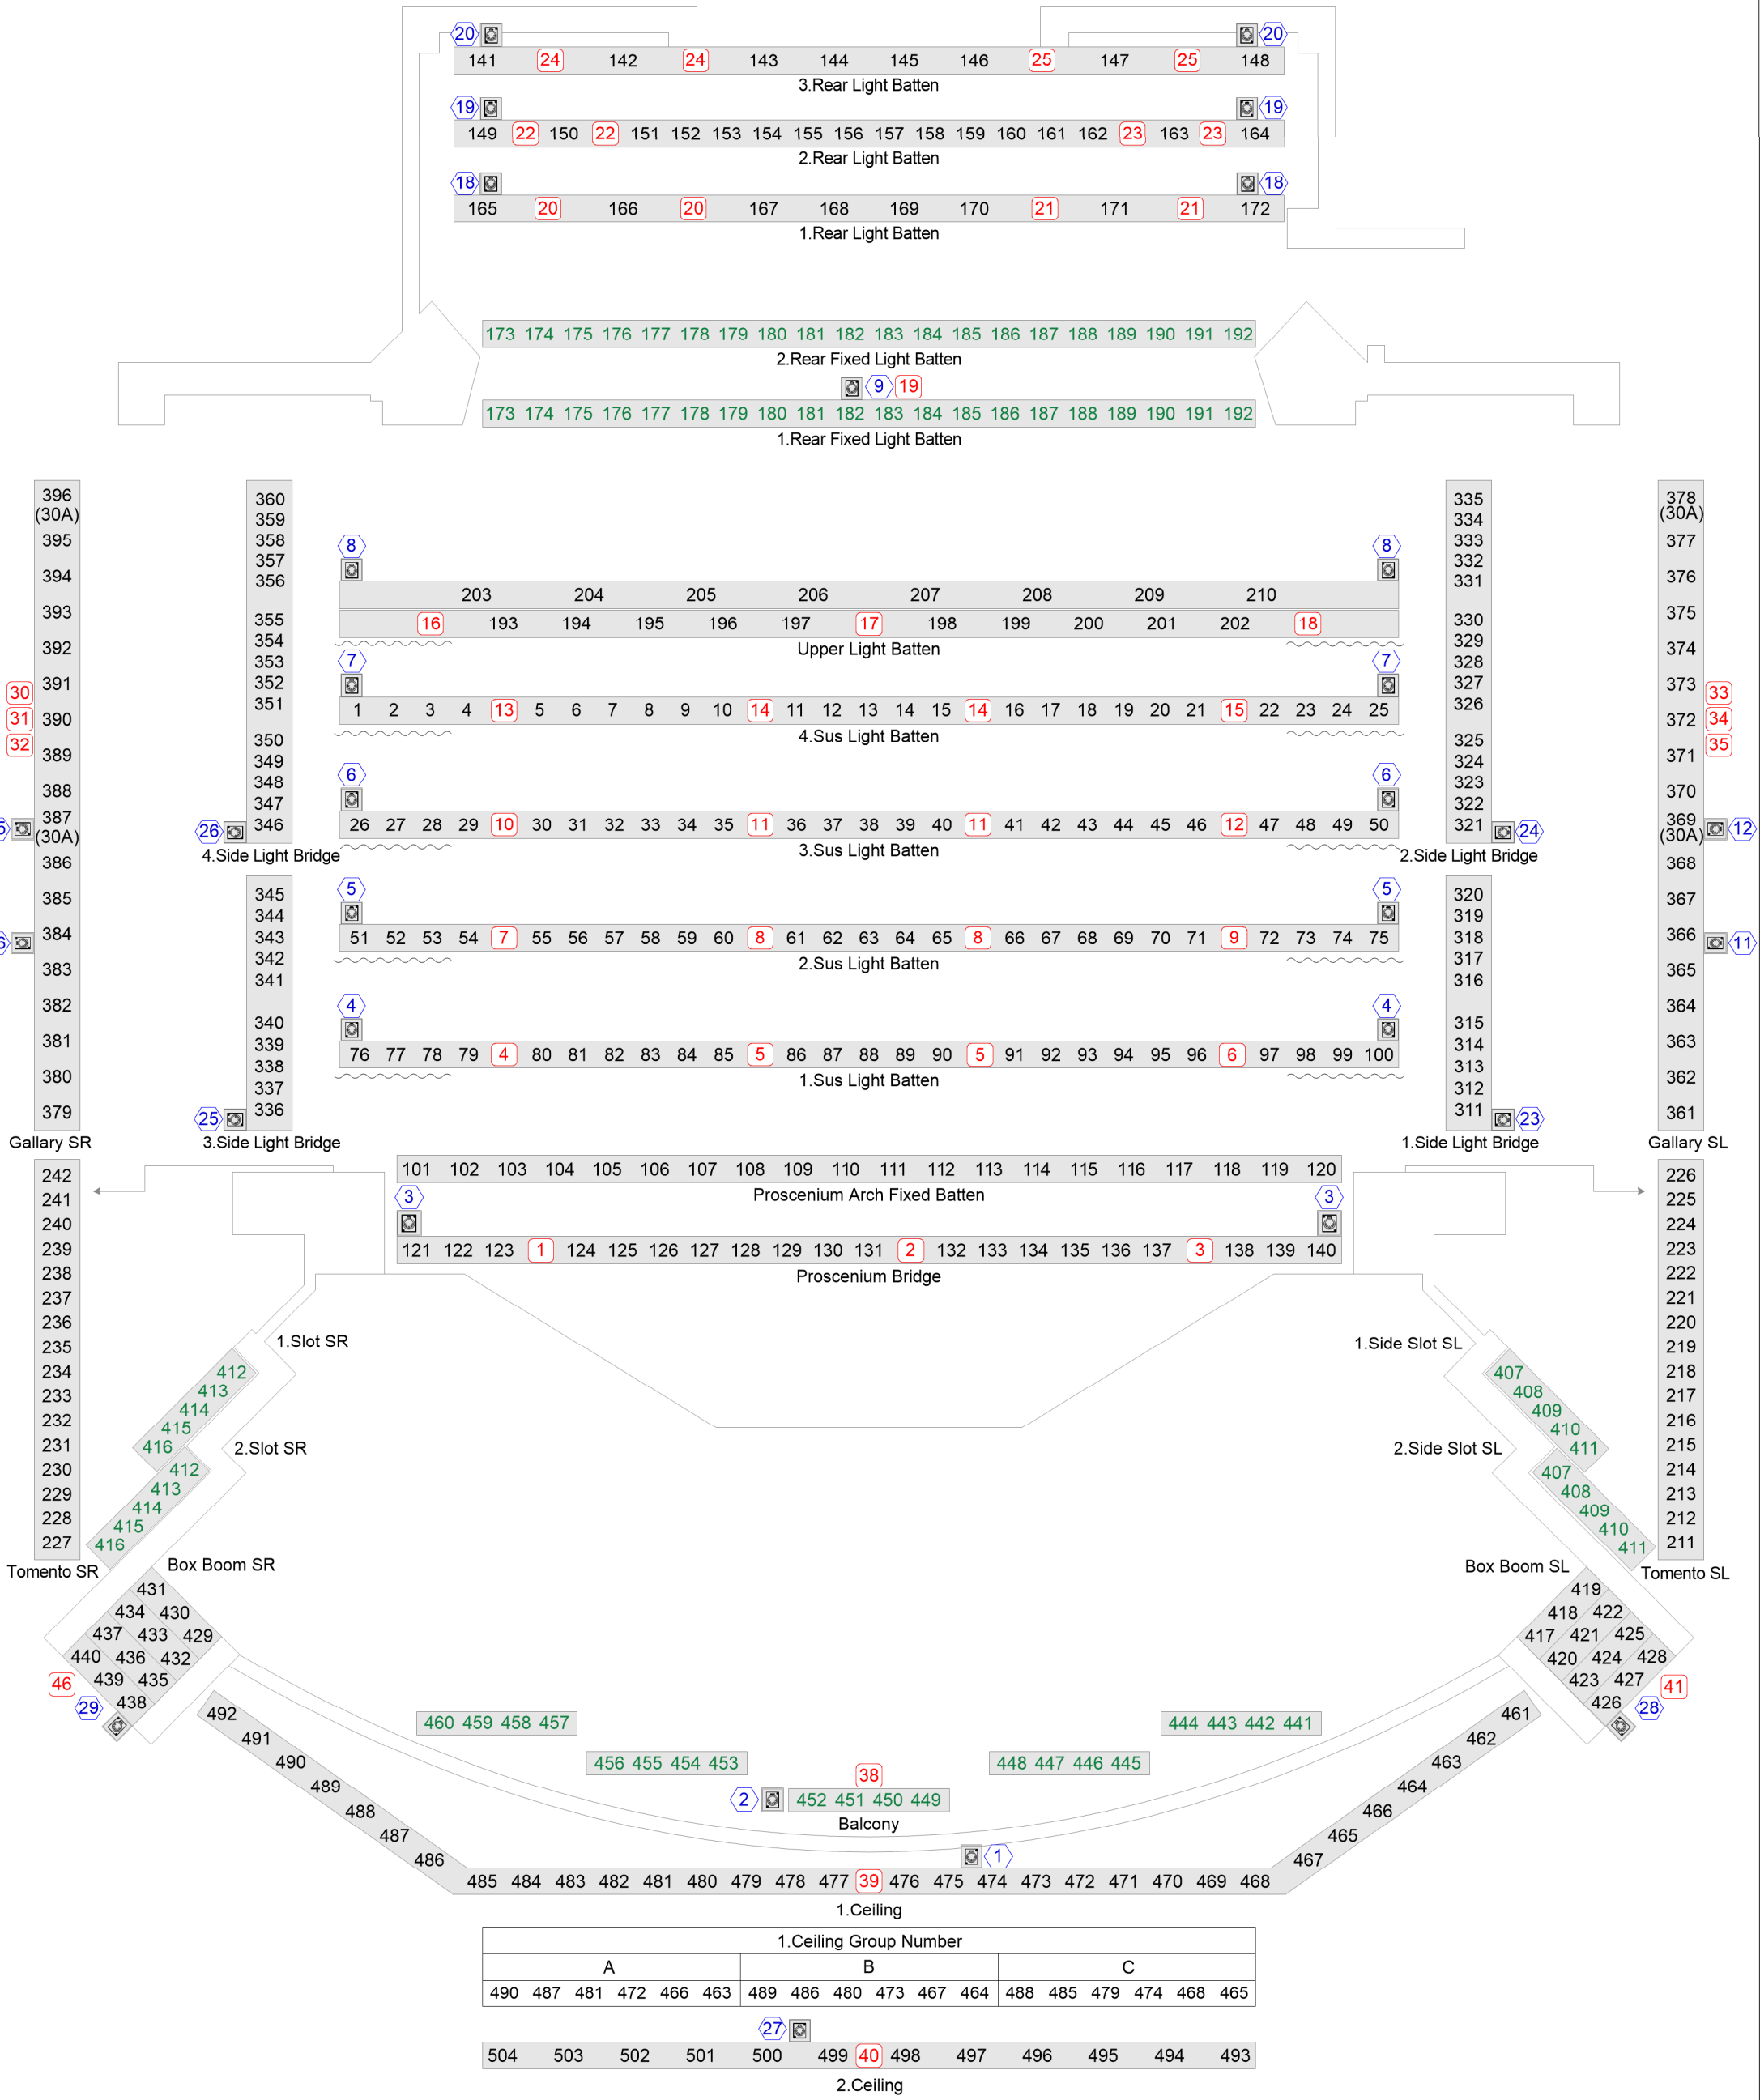

Symbol

- Light Duct
- Pocket Circuit Number
- Light Floor Pocket
- RD Number
- Light Wall Pocket
- DMX Number
- Green Number Duplicate Number
- LAN Number

Note

-Dimmer Quantity : 504ea (RD : 46ea)
-Auditorium Number : 1~18 (2port) odd : warm color / even : cool color
-Stage Size : 7.5m(H) x 20.5m(D) x 14.6m(W)

Title Box

Company	ARKO ARTS THEATER
Theater	ARKO Arts Theater Main Hall
Title	Light Circuit Plan
Scale	None
Drawn by	Lighting Team Stage Management Department
Version	**2025.02.22 / 10:30**

아르코예술극장 대극장 조명회로도 (하부 및 객석)

ARKO Arts Theater Main Hall Light Circuit Plan (Floor and Auditorium)

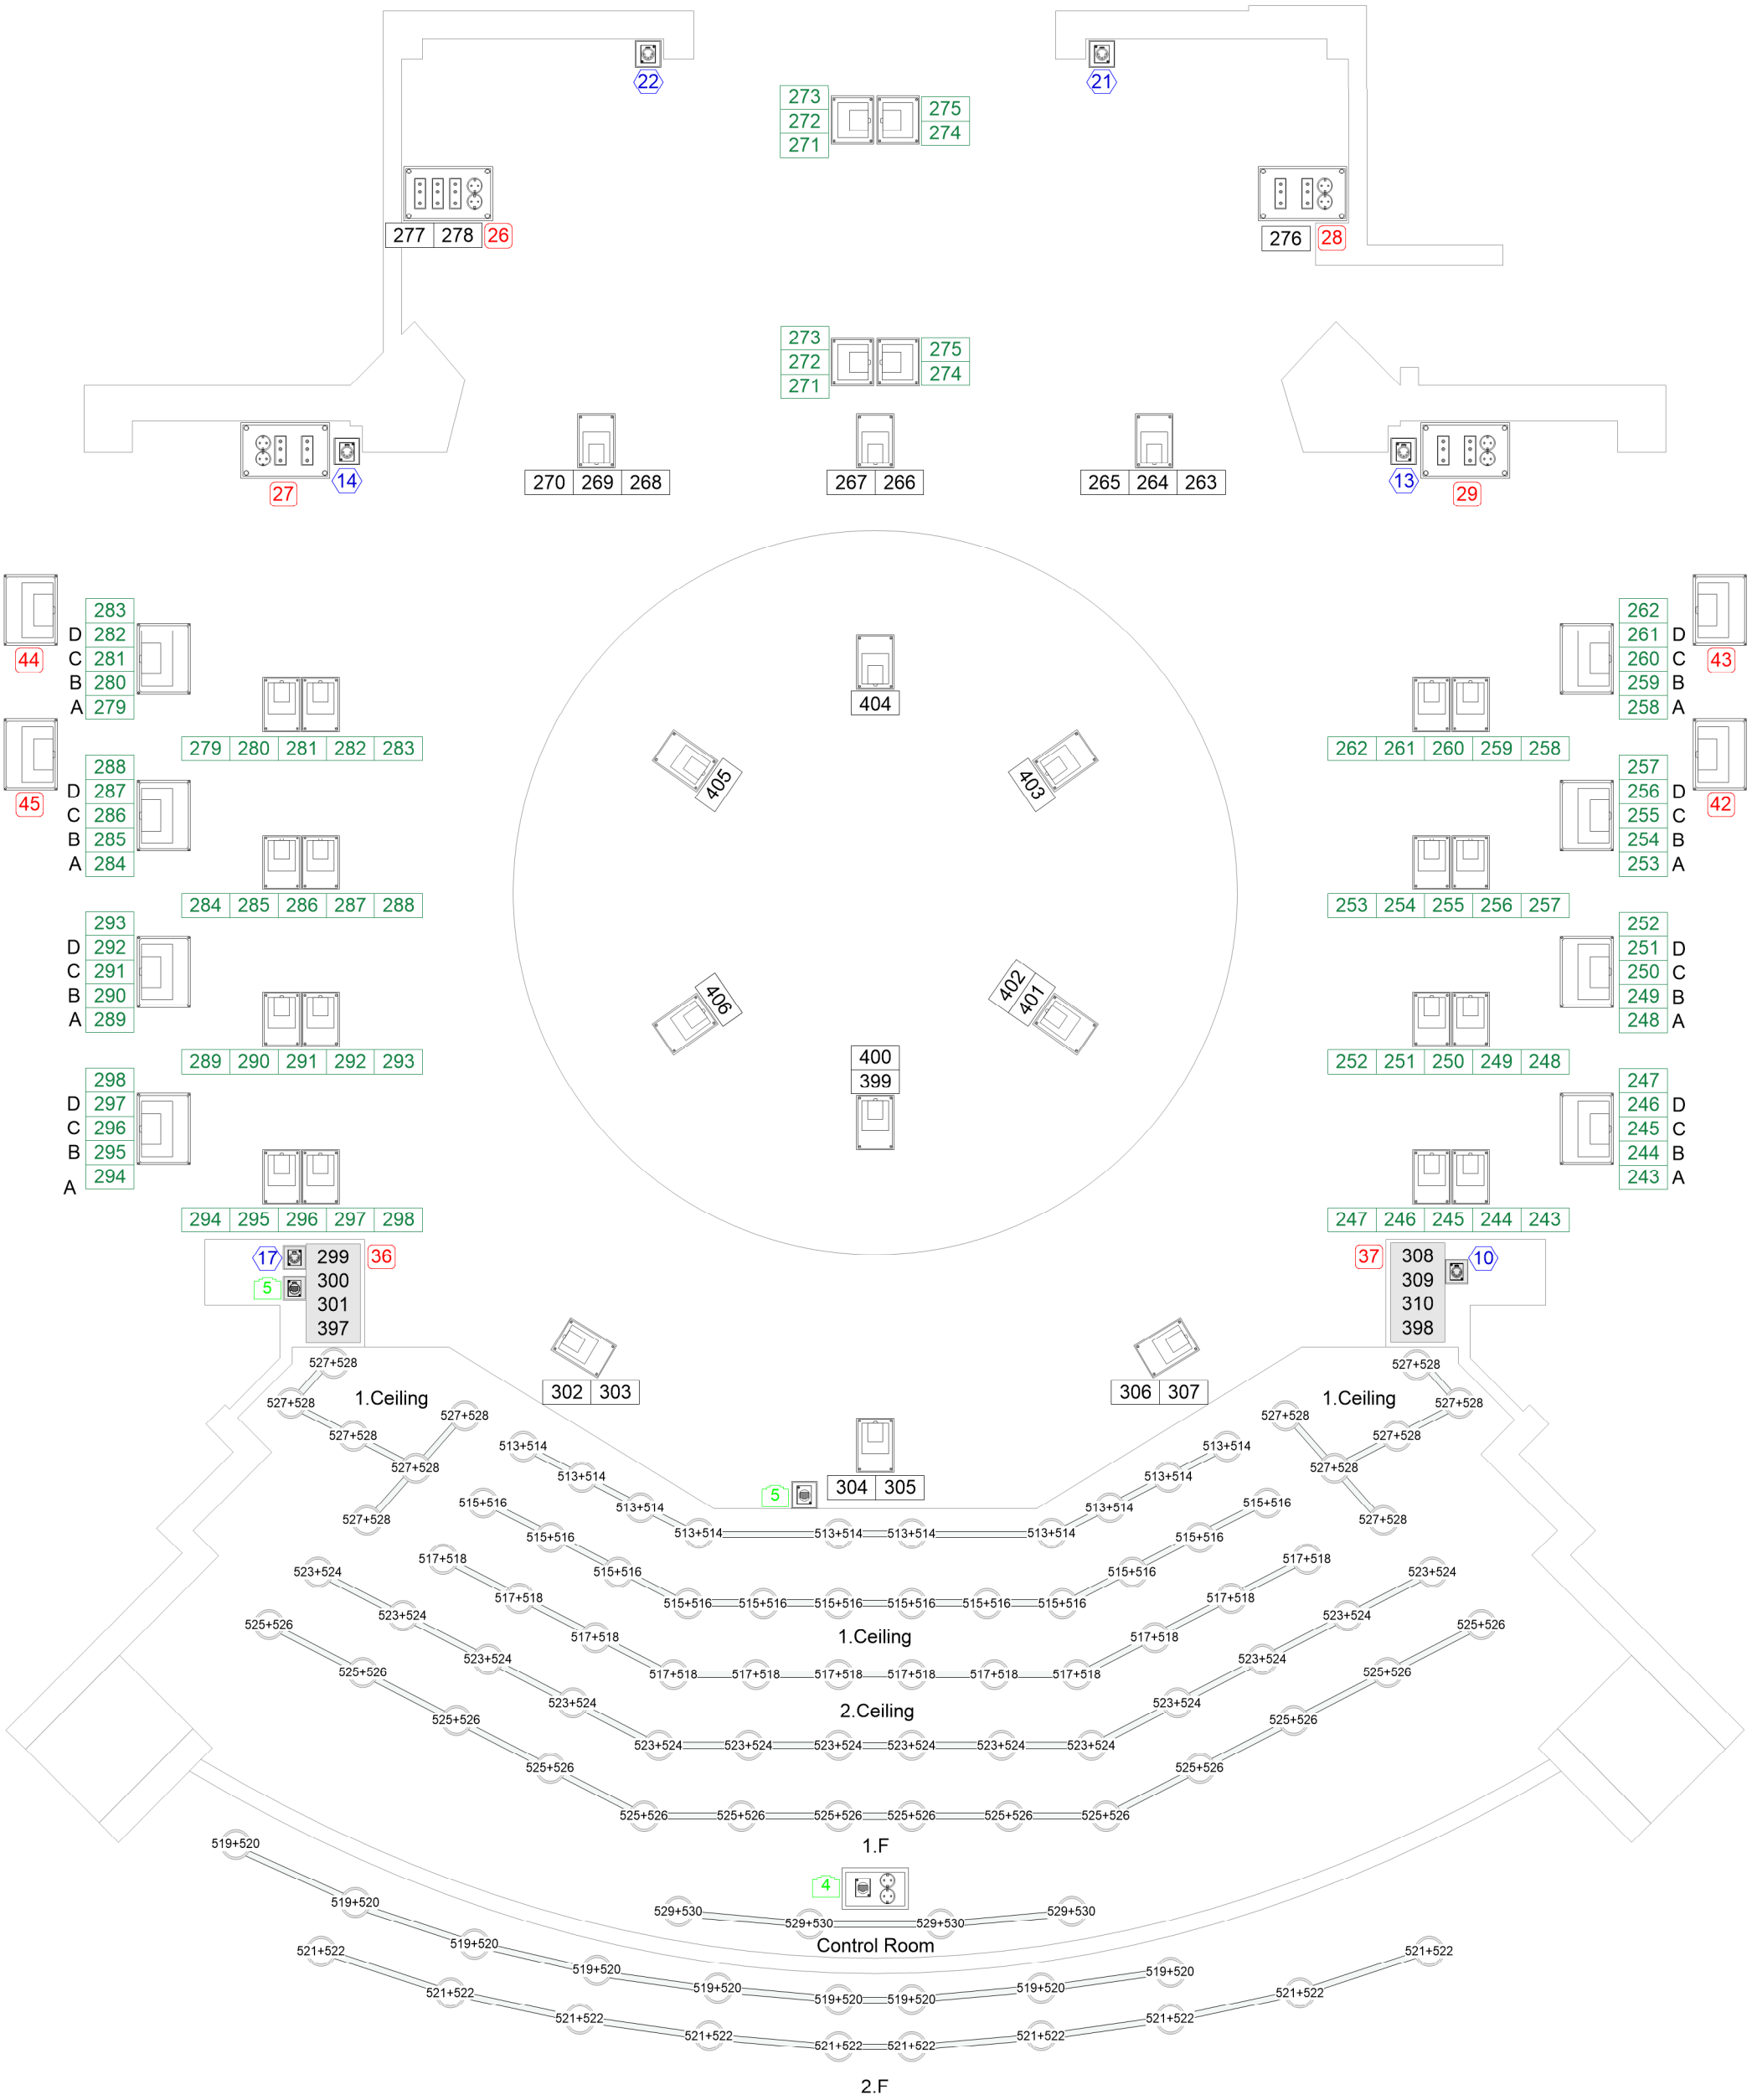

Symbol	Note	Title Box	
Light Duct / Pocket Circuit Number Light Floor Pocket / RD Number Light Wall Pocket / DMX Number Green Number Duplicate Number / LAN Number	-Dimmer Quantity : 504ea (RD : 46ea) -Auditorium Number : 1~18 (2port) odd : warm color / even : cool color -Stage Size : 7.5m(H) x 20.5m(D) x 14.6m(W)	Company	ARKO ARTS THEATER
		Theater	ARKO Arts Theater Main Hall
		Title	Light Circuit Plan (Floor and Auditorium)
		Scale	None
		Drawn by	Lighting Team Stage Management Department
		Version	**2025.02.22 / 10:30**