아르코예술극장 소극장 조명회로도 (상부)

ARKO Arts Theater Small Hall Light Circuit Plan

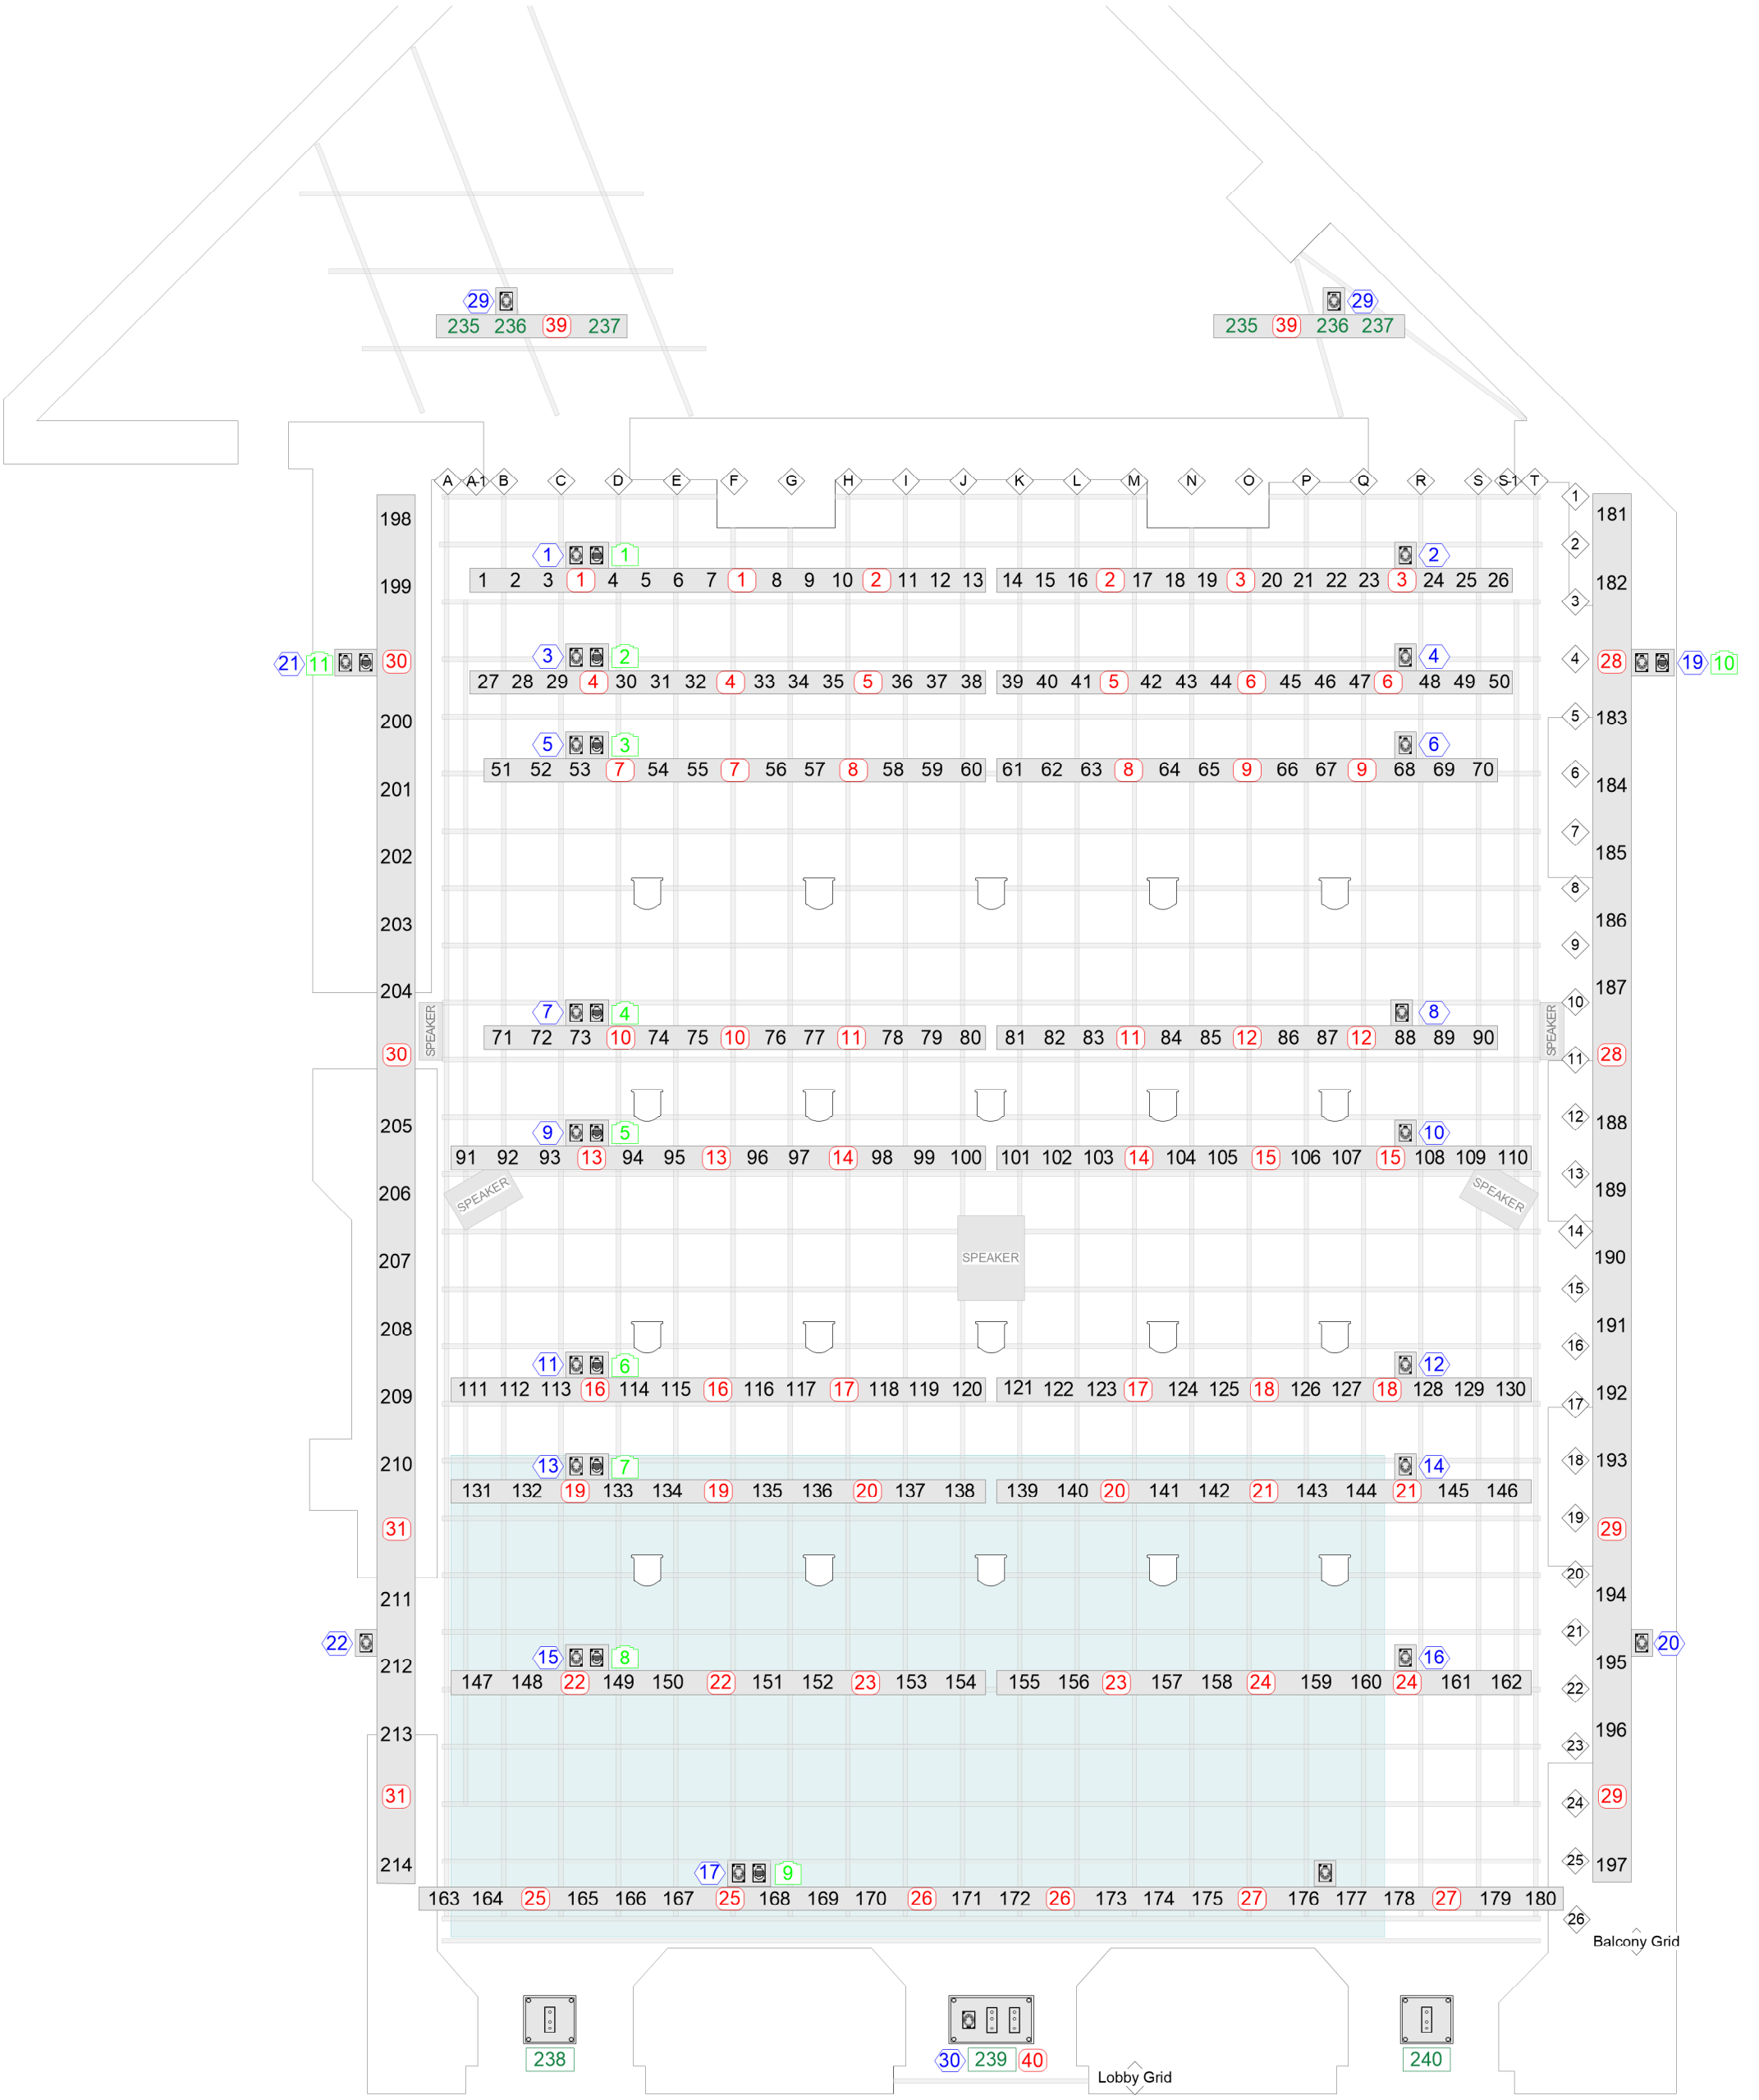

Symbol

- MARUMO / Fresnel FQH1000
- Auditorium Light
- Light Wall Pocket
- Light Duct
- Auditorium
- Grid
- Green Number
- Duplicate Number
- Pocket Circuit Number
- Grid Number
- RD Number
- DMX Number
- LAN Number

Note

-Dimmer Quantity : 240ea (RD : 40ea)
-Auditorium Number : 301~310
-Stage Size : 4.9m(H) x 10m(D) x 11.6m(W)
-Balcony Grid Height : 4.2m
-Rear Grid Height : 3.2m

Title Box

Company	ARKO ARTS THEATER
Theater	ARKO Arts Theater Small Hall
Title	Light Circuit Plan
Scale	None
Drawn by	Lighting Team Stage Management Department
Version	**2026.09.19.**

아르코예술극장 소극장 조명회로도 (하부 및 객석)

ARKO Arts Theater Small Hall Light Circuit Plan (Floor and Auditorium)

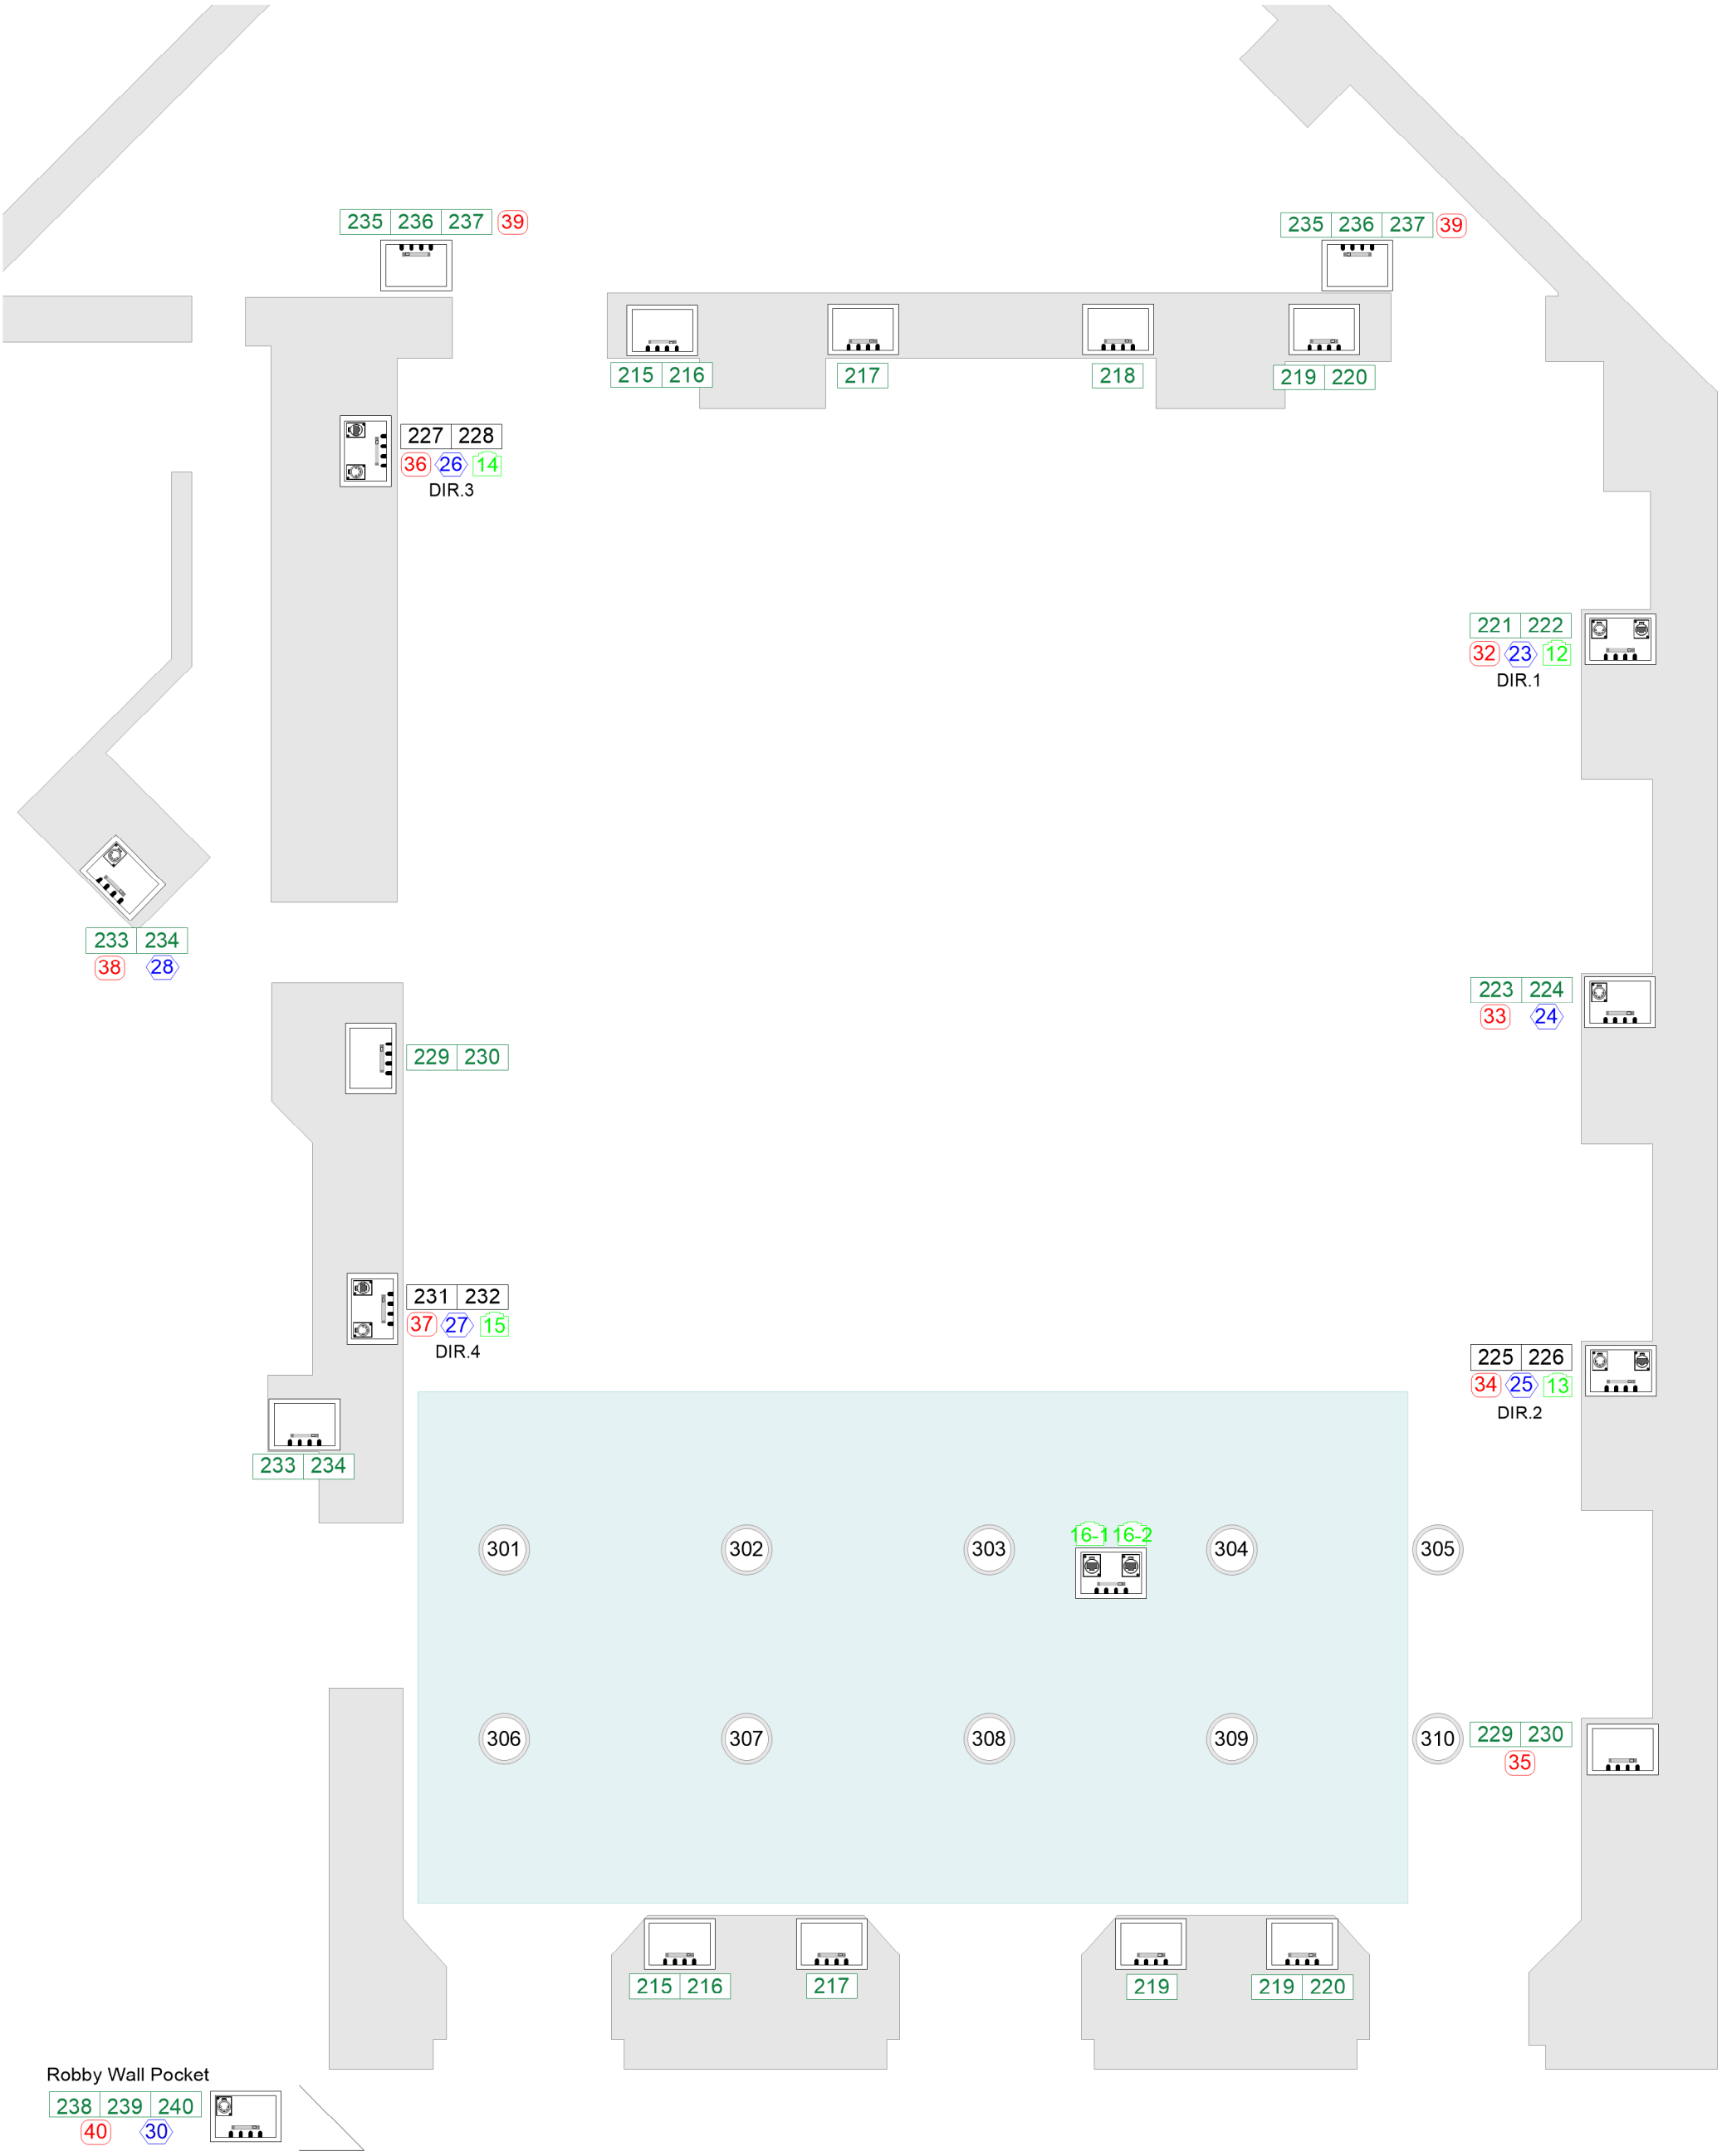

Symbol

- MARUMO / Fresnel FQH1000
- Auditorium Light
- Light Wall Pocket
- Light Duct
- Auditorium
- Grid
- Green Number
- Duplicate Number
- Pocket Circuit Number
- Grid Number
- RD Number
- DMX Number
- LAN Number

Note

-Dimmer Quantity : 240ea (RD : 40ea)
-Auditorium Number : 301~310
-Stage Size : 4.9m(H) x 10m(D) x 11.6m(W)
-Balcony Grid Height : 4.2m
-Rear Grid Height : 3.2m

Title Box

Company	ARKO ARTS THEATER
Theater	ARKO Arts Theater Small Hall
Title	Light Circuit Plan (Floor and Auditorium)
Scale	None
Drawn by	Lighting Team Stage Management Department
Version	**2026.09.19.**