대학로예술극장 대극장 조명회로도 (상부)

DAEHAKRO Arts Theater Main Hall Light Circuit Plan

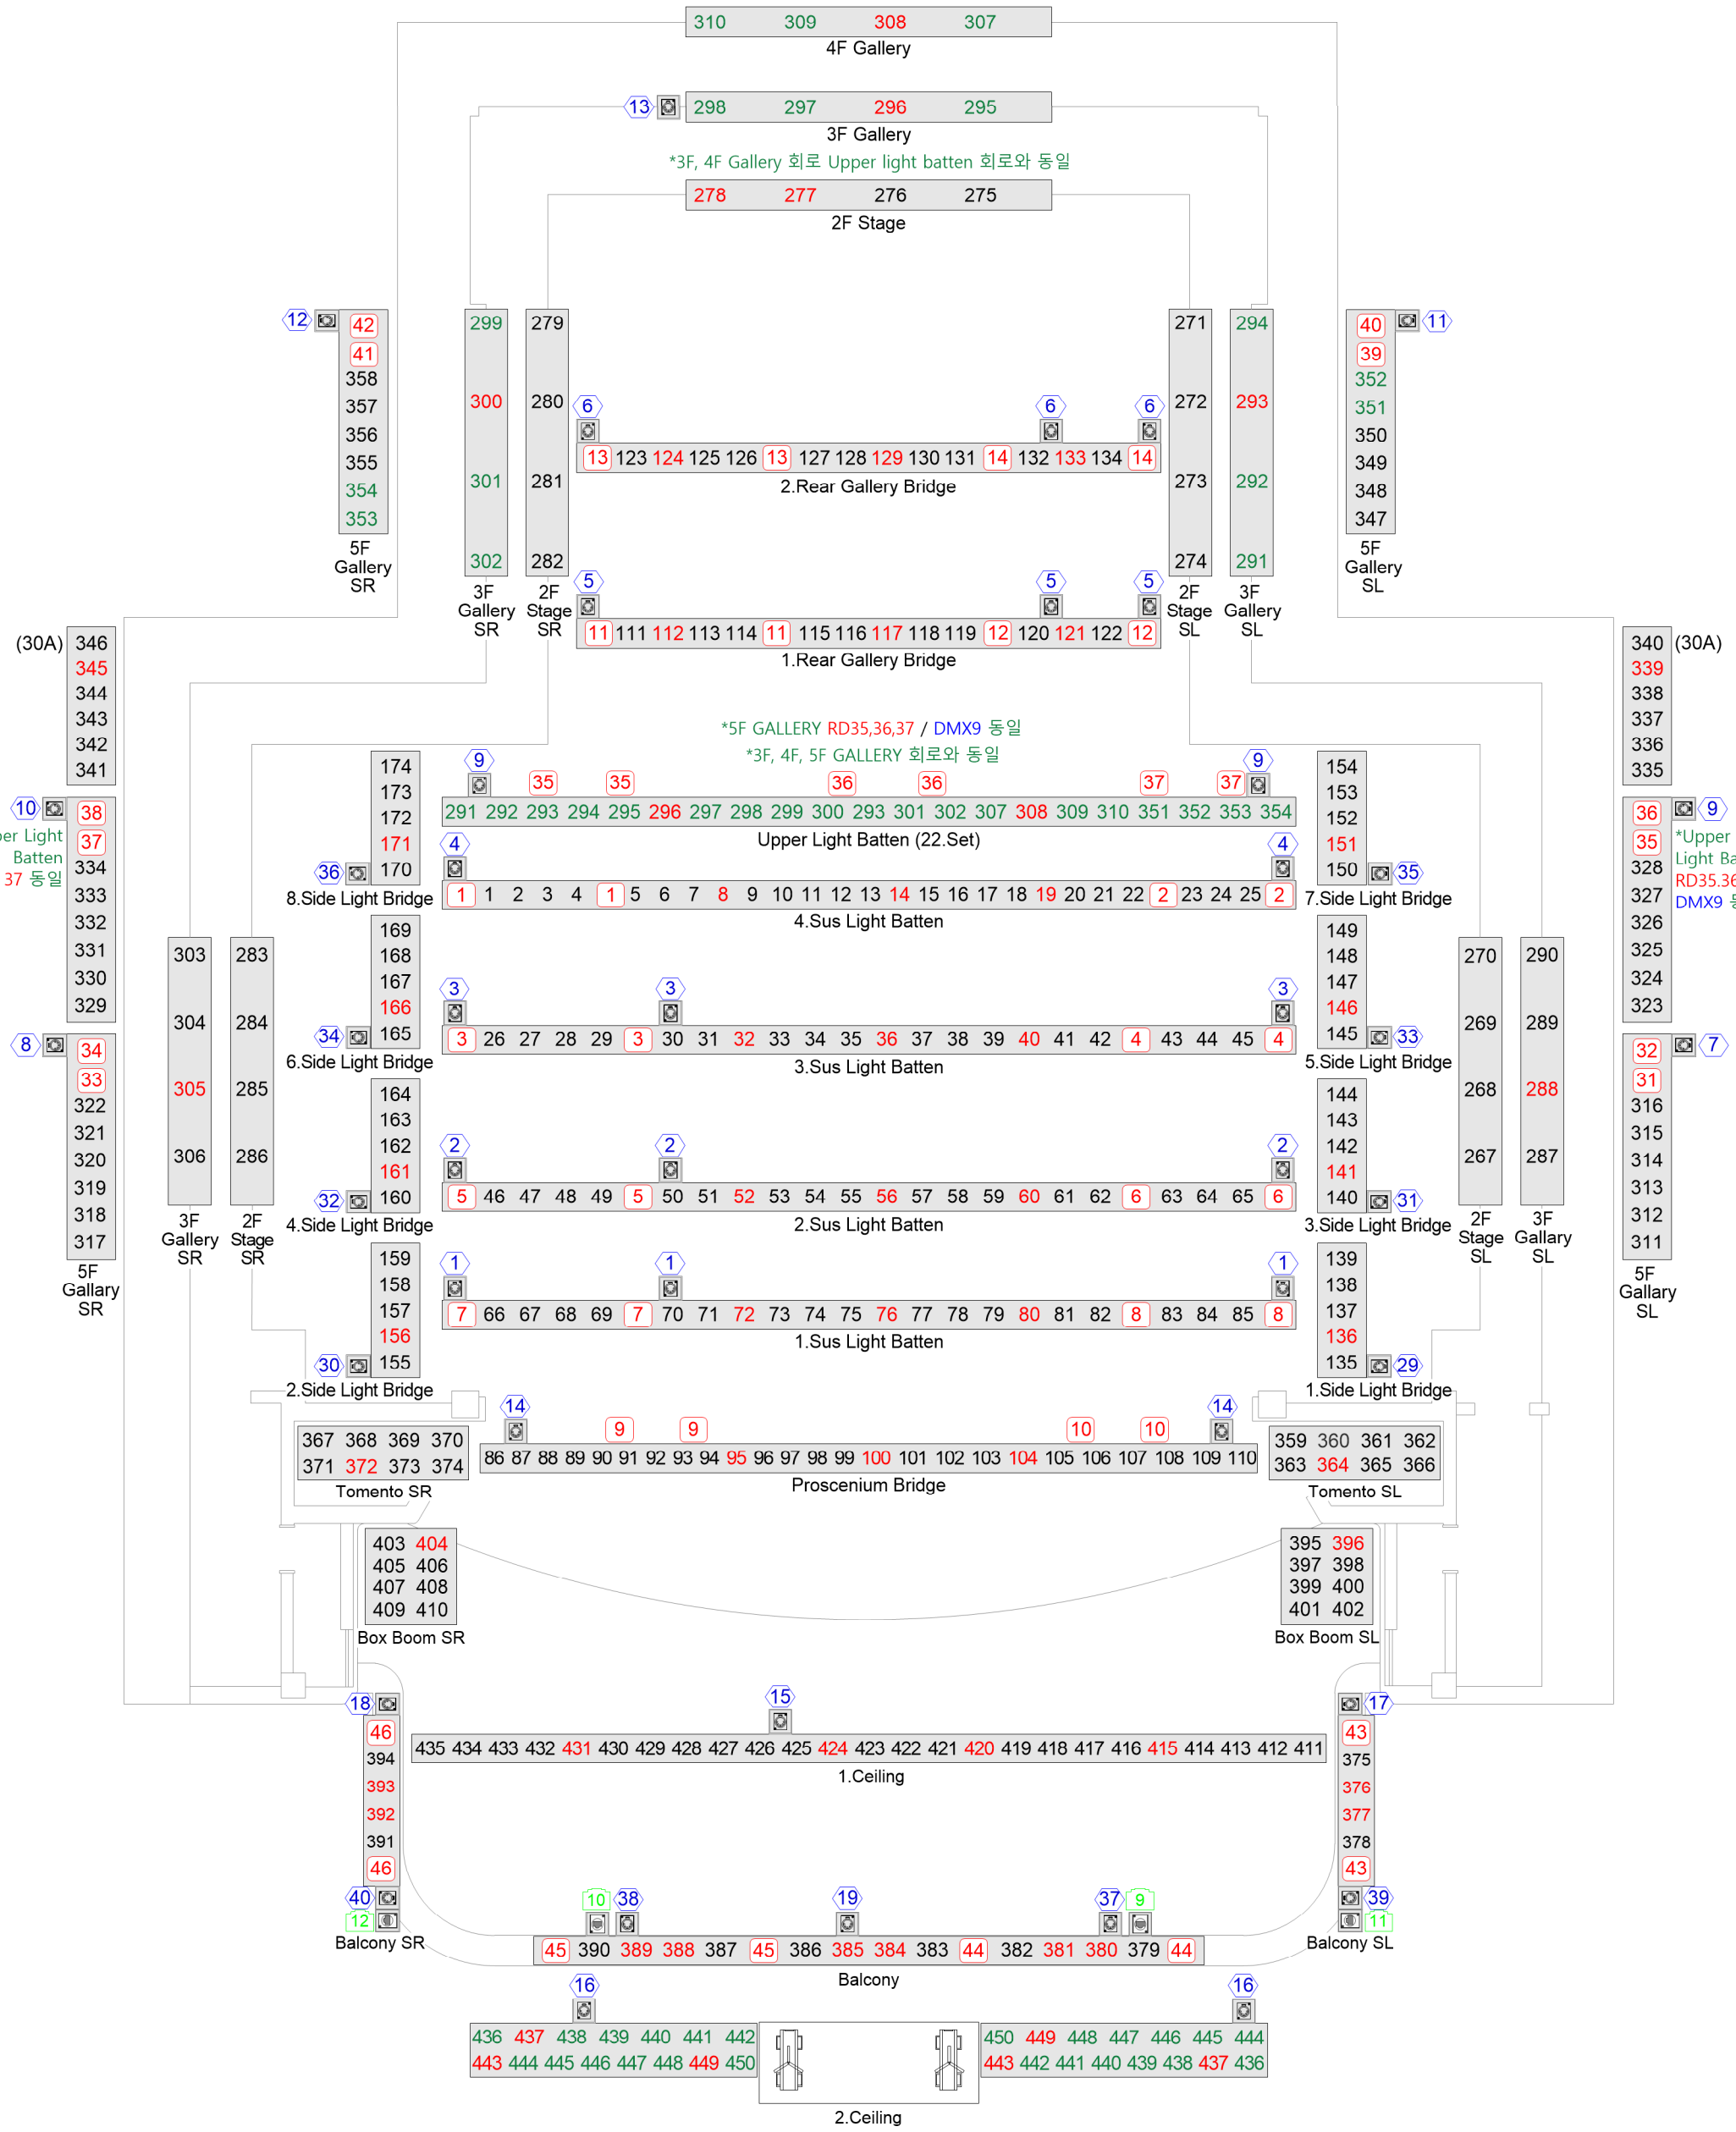

Symbol

- Light Duct
- Light Floor Pocket
- Light Wall Pocket
- Auditorium Light
- Pocket Circuit Number
- RD Number
- DMX Number
- LAN Number
- Red Number
- DIM/ RD Number
- Green Number
- Duplicate Number

Note

-Dimmer Quantity : 450ea (RD : 46ea, RD/DiM : 71ea)
-Auditorium Number : 501~508 (Control Room : 509, 510)
-Stage Size : 7.6m(H) x 25.5m(D) x 12.6m(W)
-Work Light (Flood) : 172. 152
167. 147
162. 142
157. 137

Title Box

Company	DAEHAKRO ARTS THEATER
Theater	DAEHAKRO Arts Theater Main Hall
Title	Light Circuit Plan
Scale	None
Drawn by	Lighting Team Stage Management Department
Version	**2025.02.22 / 10:30**

대학로예술극장 대극장 조명회로도 (하부 및 객석)

DAEHAKRO Arts Theater Main Hall Light Circuit Plan (Floor and Auditorium)

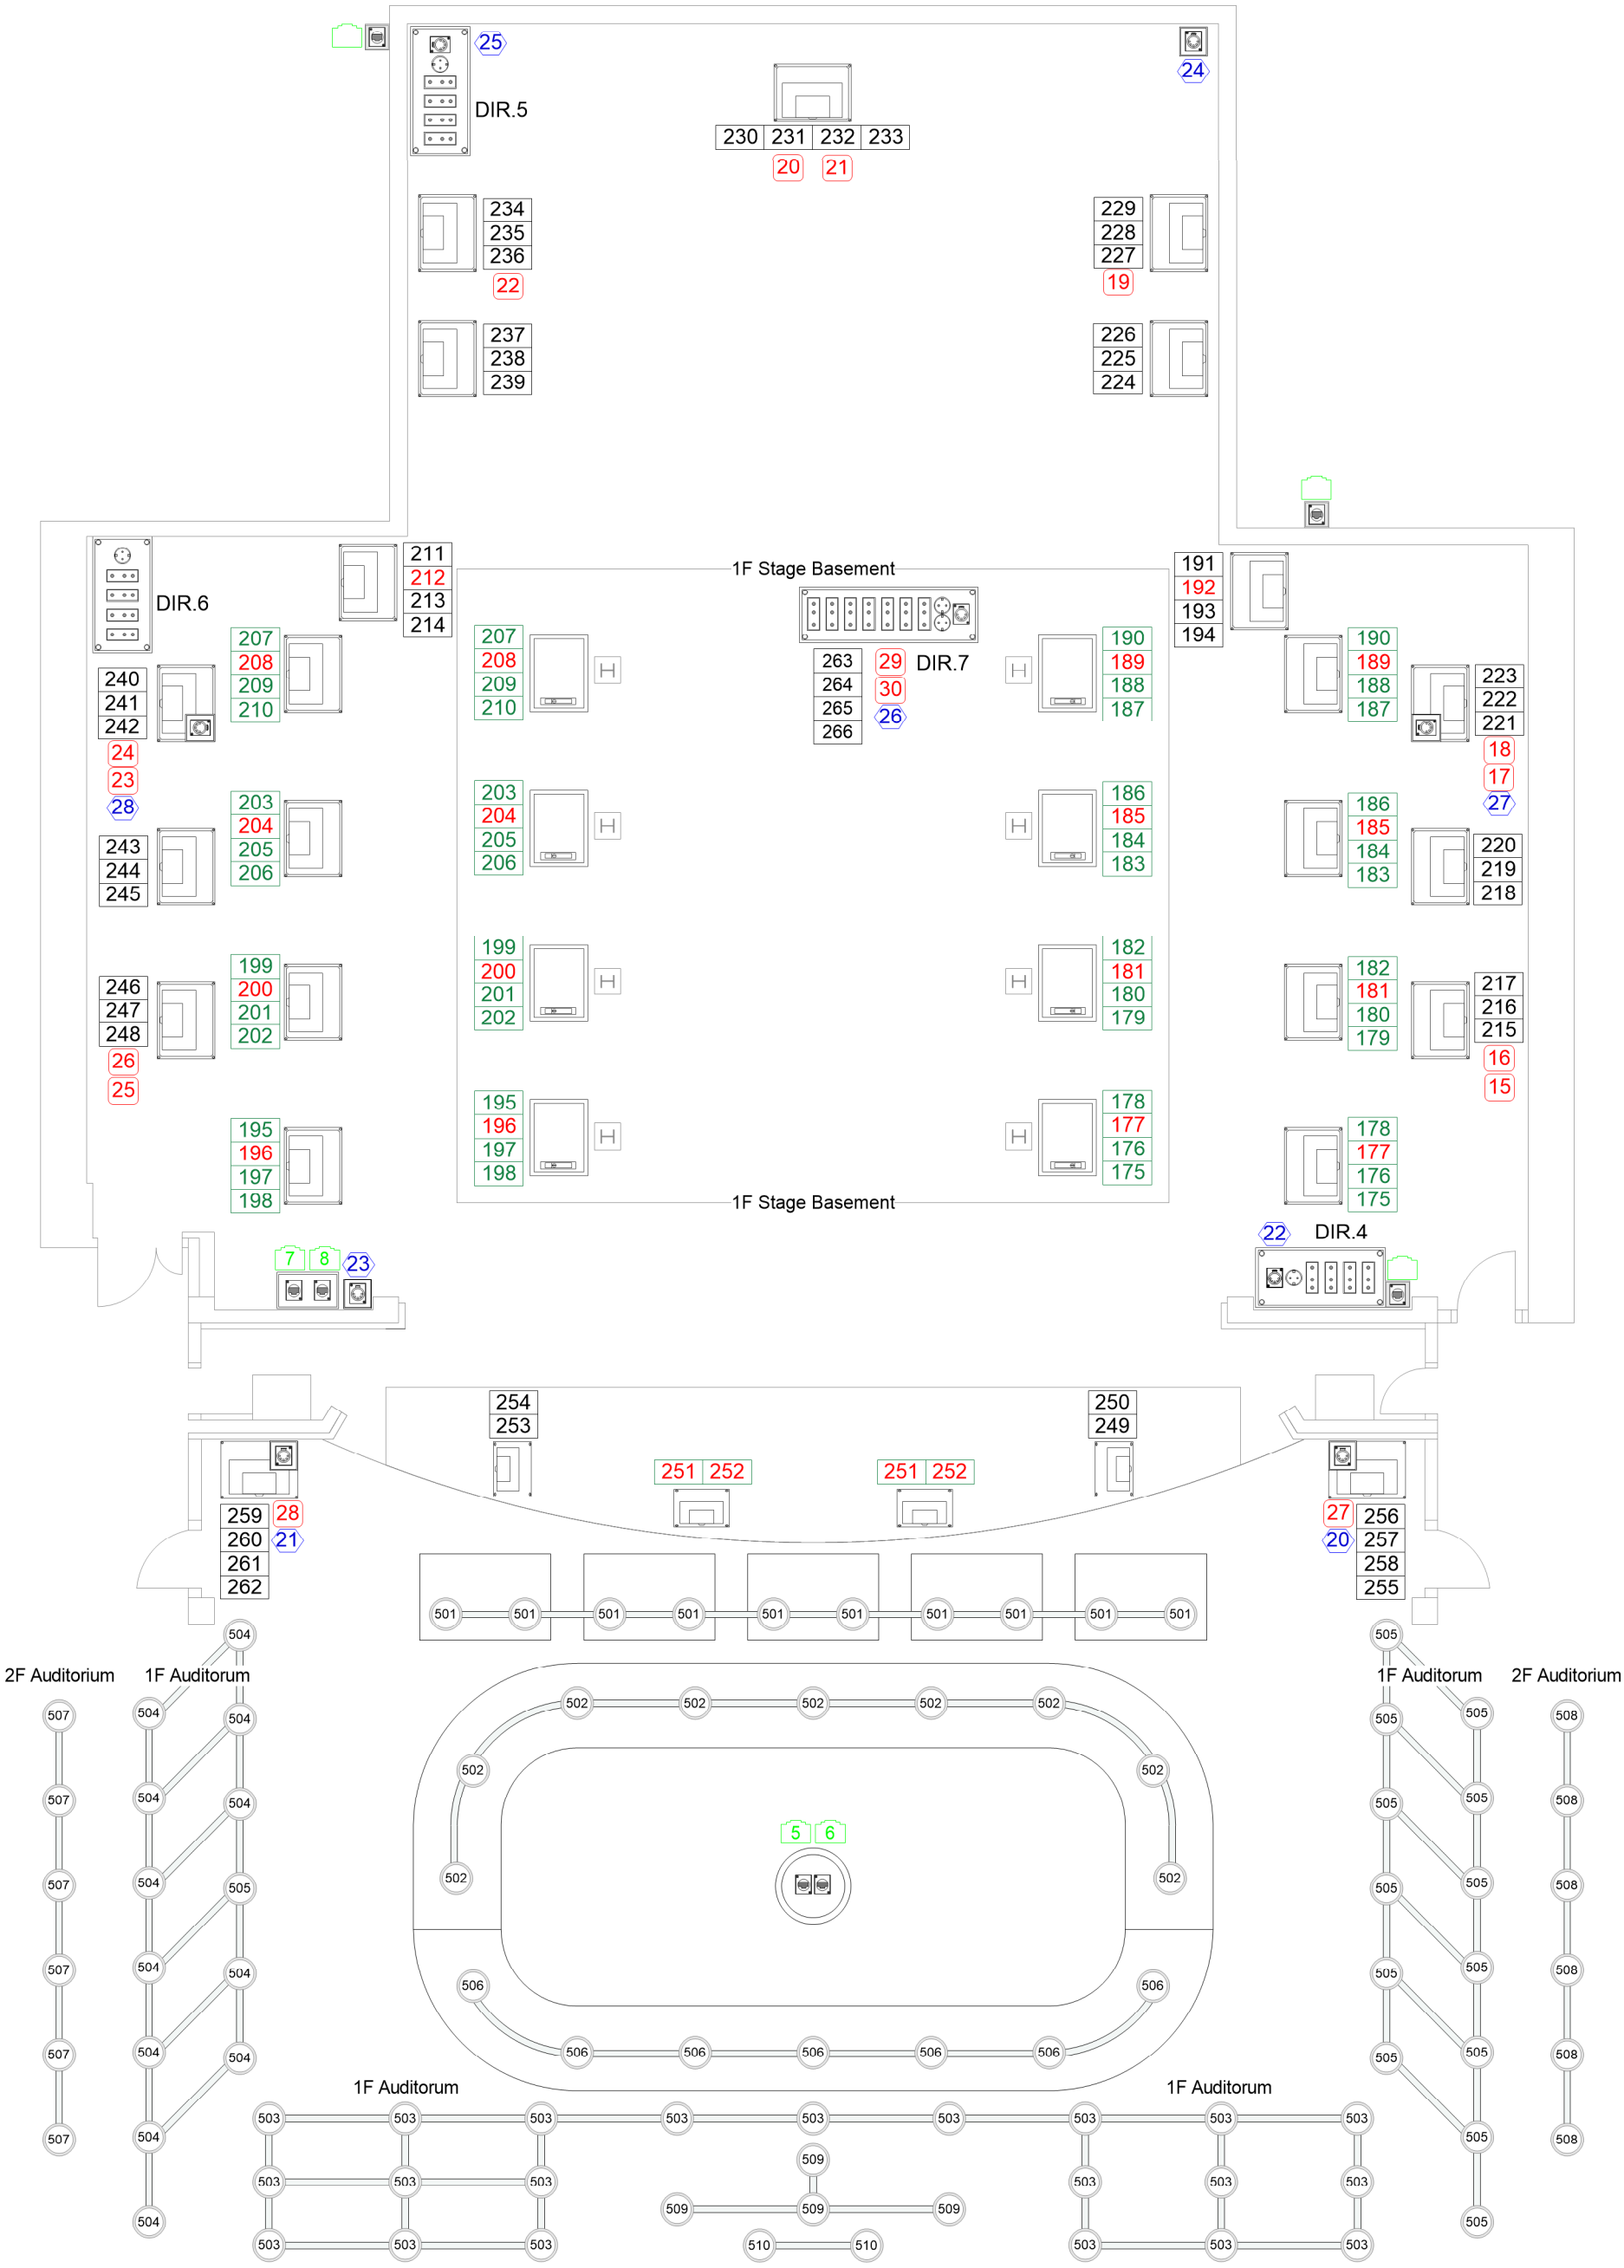

Symbol

- Light Duct
- Light Floor Pocket
- Light Wall Pocket
- Auditorium Light
- Pocket Circuit Number
- RD Number
- DMX Number
- LAN Number
- Red Number: DIM/ RD Number
- Green Number: Duplicate Number

Note

-Dimmer Quantity : 450ea (RD : 46ea, RD/DiM : 71ea)
-Auditorium Number : 501~508 (Control Room : 509, 510)
-Stage Size : 7.6m(H) x 25.5m(D) x 12.6m(W)
-Work Light (Flood) : 172. 152
167. 147
162. 142
157. 137

Title Box

Company	DAEHAKRO ARTS THEATER
Theater	DAEHAKRO Arts Theater Main Hall
Title	Light Circuit Plan (Floor and Auditorim)
Scale	None
Drawn by	Lighting Team Stage Management Department
Version	**2025.02.22 / 10:30**