대학로예술극장 소극장 조명회로도 (상부)

DAEHAKRO Arts Theater Small Hall Light Circuit Plan

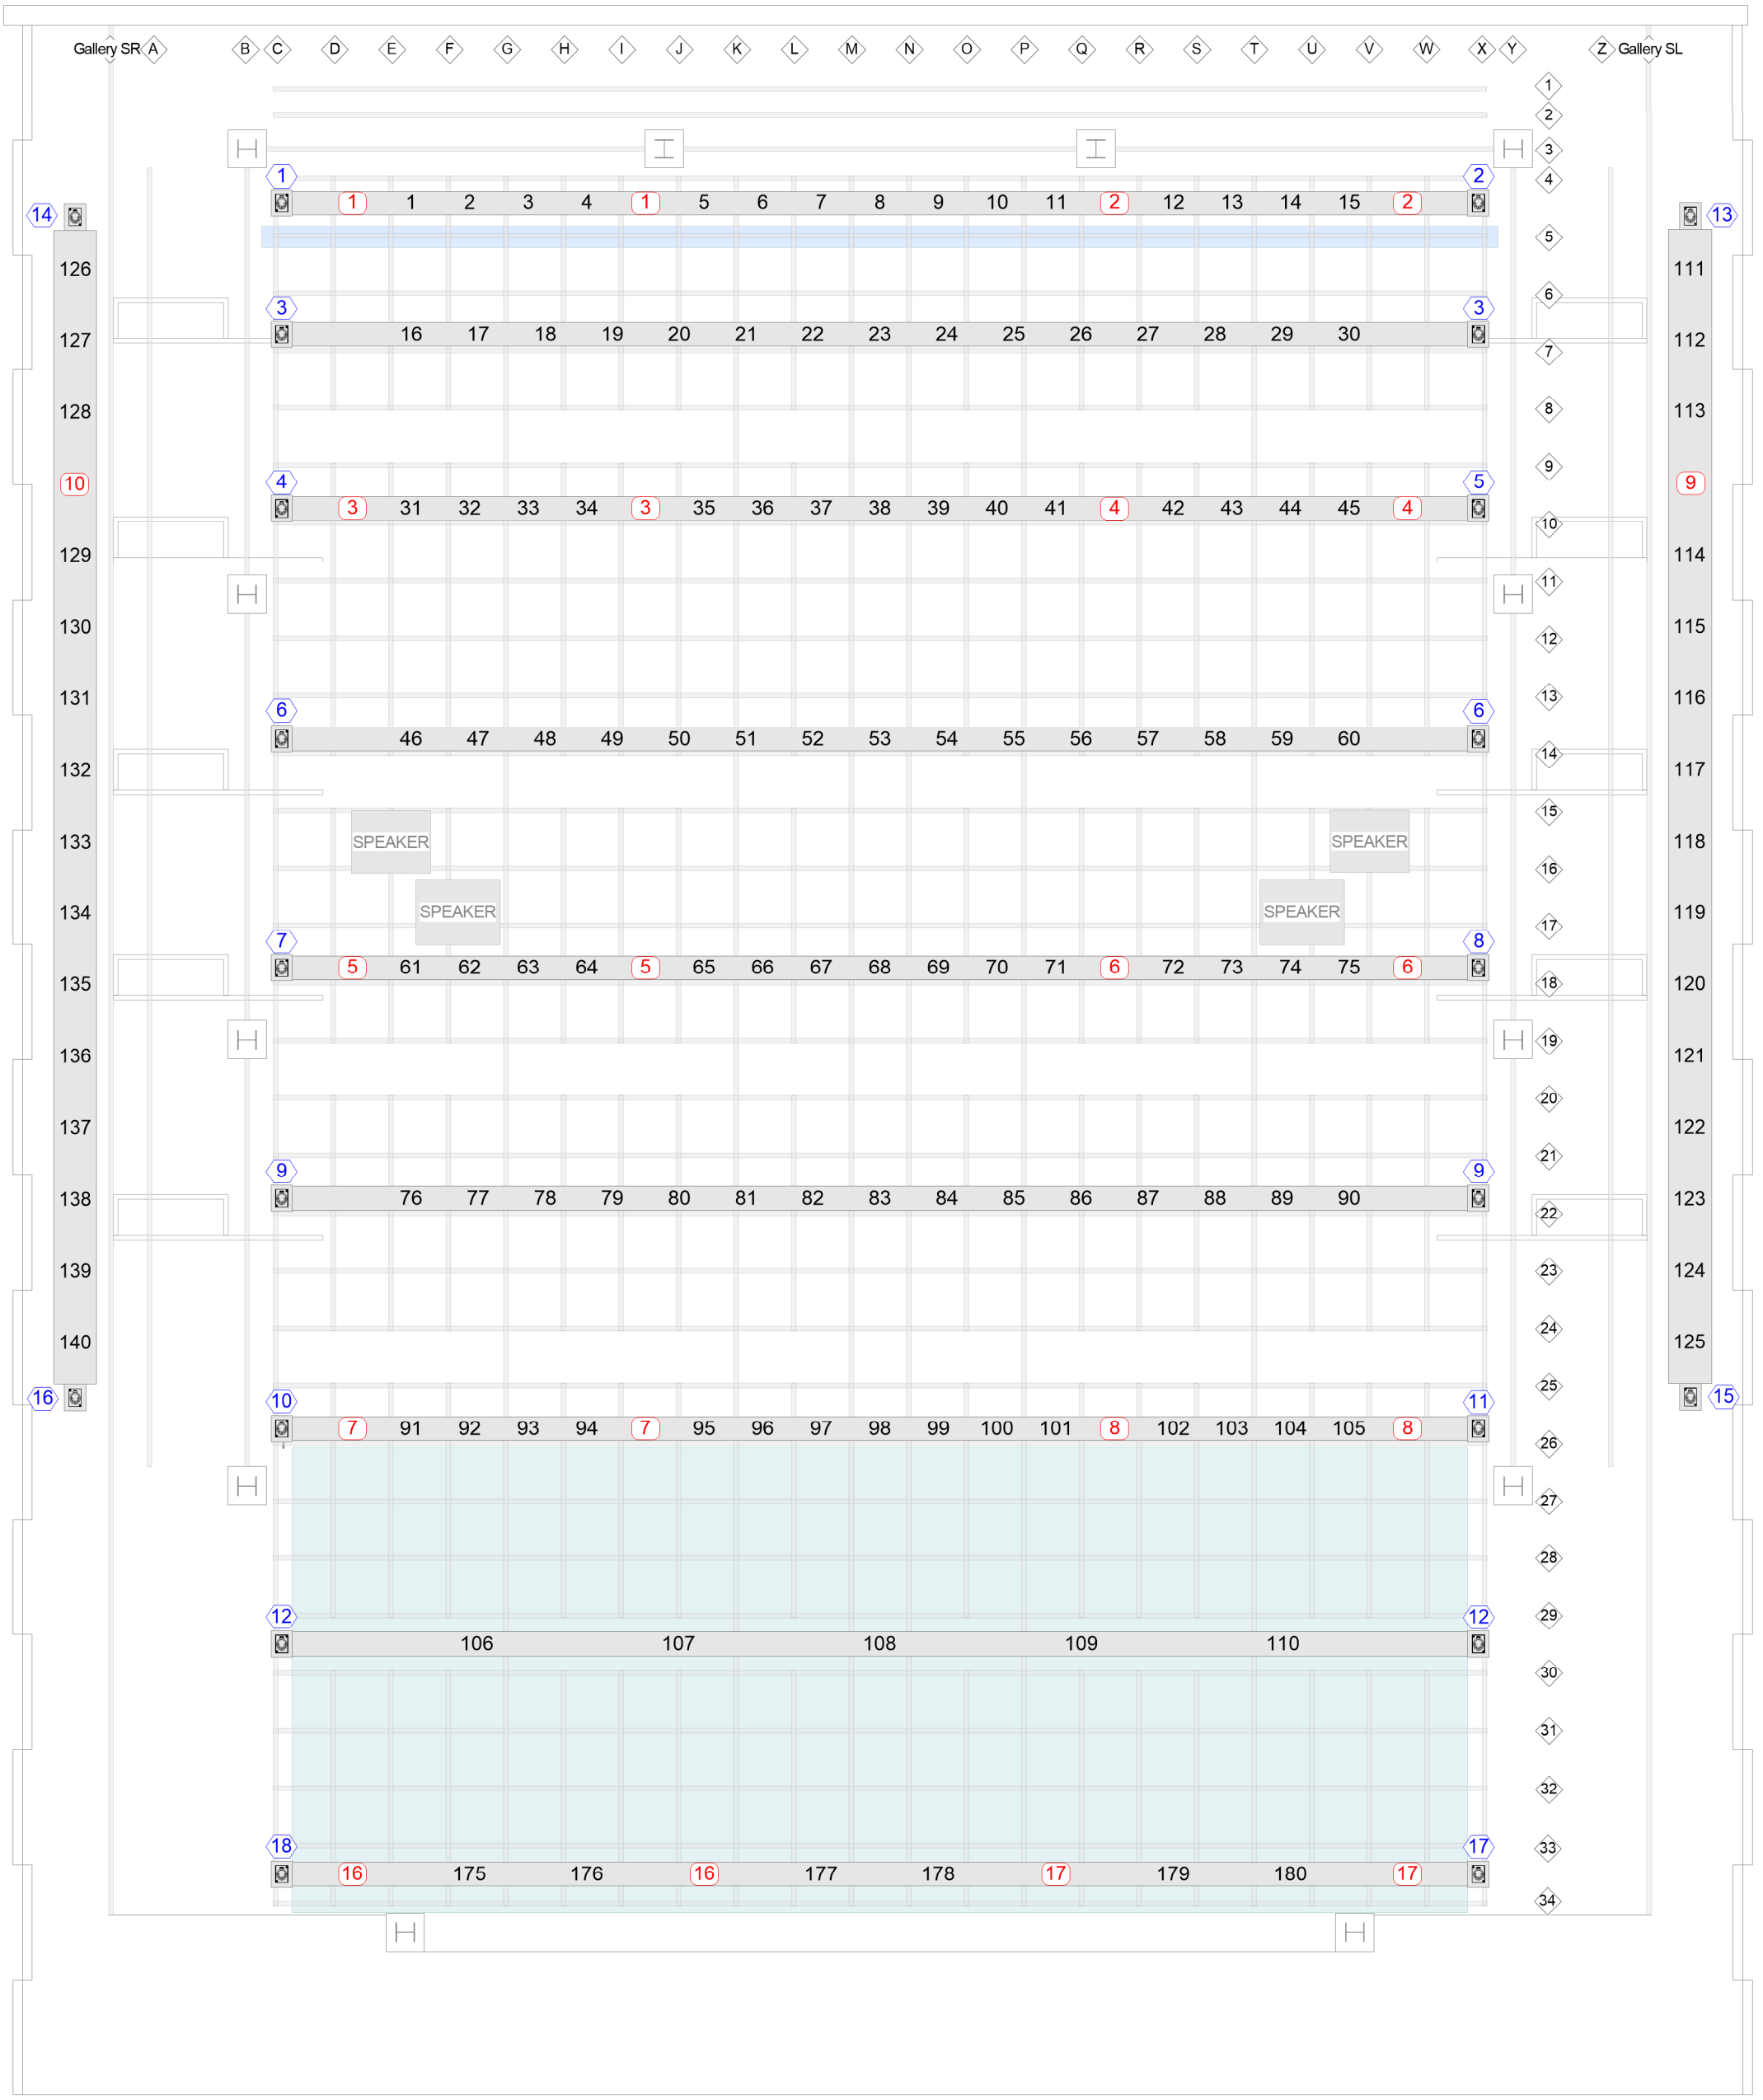

Symbol	Note	Title Box	
Light Duct — Green Number — Duplicate Number Light Wall Pocket — Pocket Circuit Number Auditorium Light — Grid Number Auditorium — RD Number Curtain Rail — DMX Number LAN Number	-Dimmer Quantity : 180ea (RD : 17ea) -Auditorium Number : 201~205 (Work Light : 206~210) -Controlroom Light Number : 211, 212 -Stage Size : 5.4m(H) x 14.7m(D) x 11.3m(W) -Gallery Pipe Height : 4.1m -A, B, Y, Z Grid Height : 5m -Side Height 1 : 0.7m / 2 : 1.5m / 3 : 2.2m / 4 : 3.2m / 5 : 3.6m / 6 : 4.6m	Company	DAEHAKRO ARTS THEATER
		Theater	DAEHAKRO Arts Theater Small Hall
		Title	Light Circuit Plan
		Scale	None
		Drawn by	Lighting Team Stage Management Department
		Version	**2025.02.22 / 10:30**

대학로예술극장 소극장 조명회로도 (하부 및 객석)

DAEHAKRO Arts Theater Small Hall Light Circuit Plan (Floor and Auditorium)

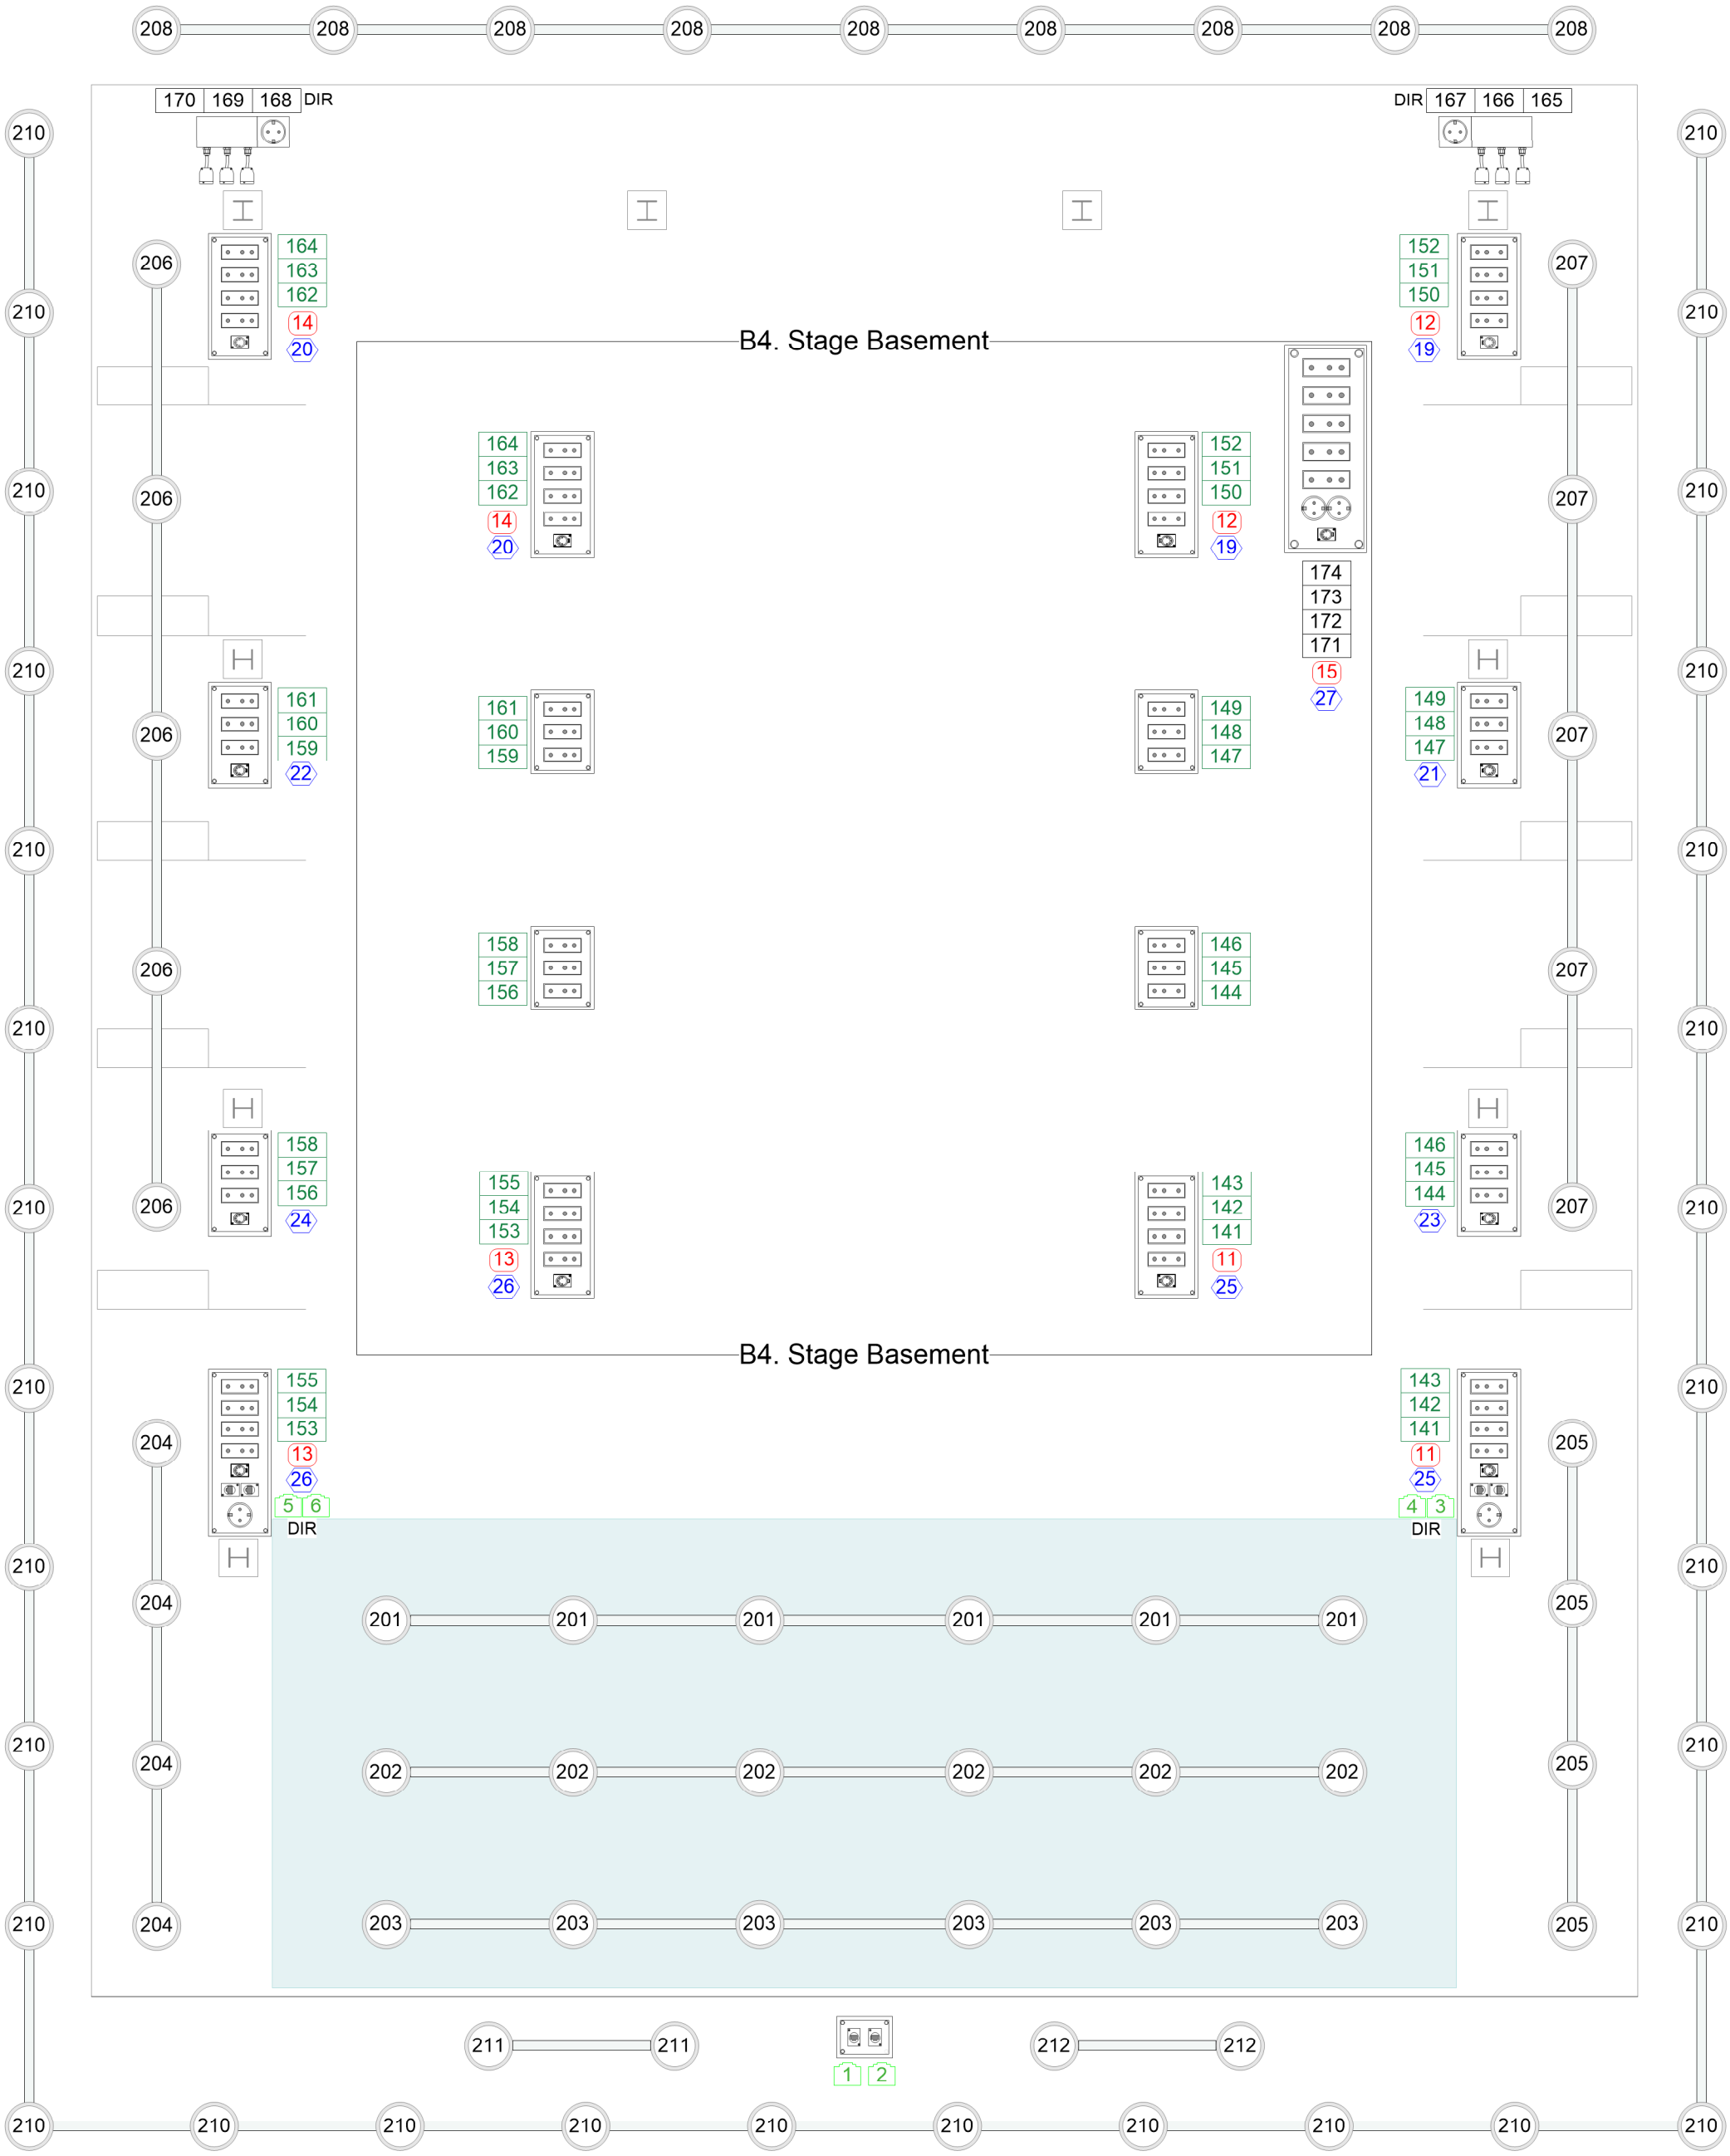

Symbol

- Light Duct
- Light Wall Pocket
- Auditorium Light
- Auditorium
- Curtain Rail
- Green Number
- Duplicate Number
- Pocket Circuit Number
- Grid Number
- RD Number
- DMX Number
- LAN Number

Note

-Dimmer Quantity : 180ea (RD : 17ea)
-Auditorium Number : 201~205 (Work Light : 206~210)
-Controlroom Light Number : 211, 212
-Stage Size : 5.4m(H) x 14.7m(D) x 11.3m(W)
-Gallery Pipe Height : 4.1m
-A, B, Y, Z Grid Height : 5m
-Side Height 1 : 0.7m / 2 : 1.5m / 3 : 2.2m / 4 : 3.2m / 5 : 3.6m / 6 : 4.6m

Title Box

Company	DAEHAKRO ARTS THEATER
Theater	DAEHAKRO Arts Theater Small Hall
Title	Light Circuit Plan (Floor and Auditorium)
Scale	None
Drawn by	Lighting Team Stage Management Department
Version	**2025.02.22 / 10:30**